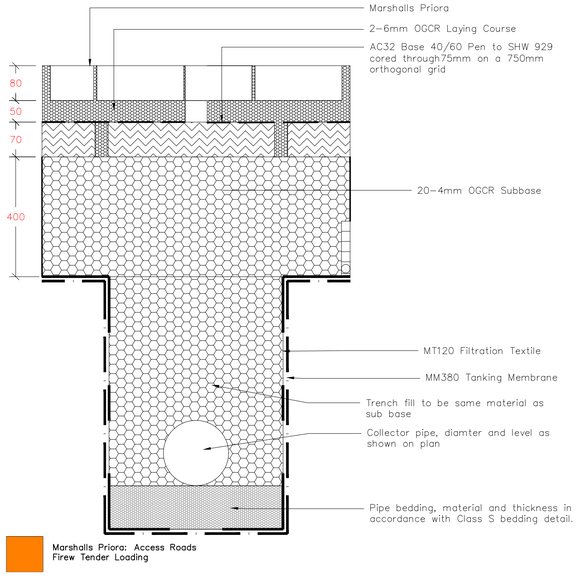

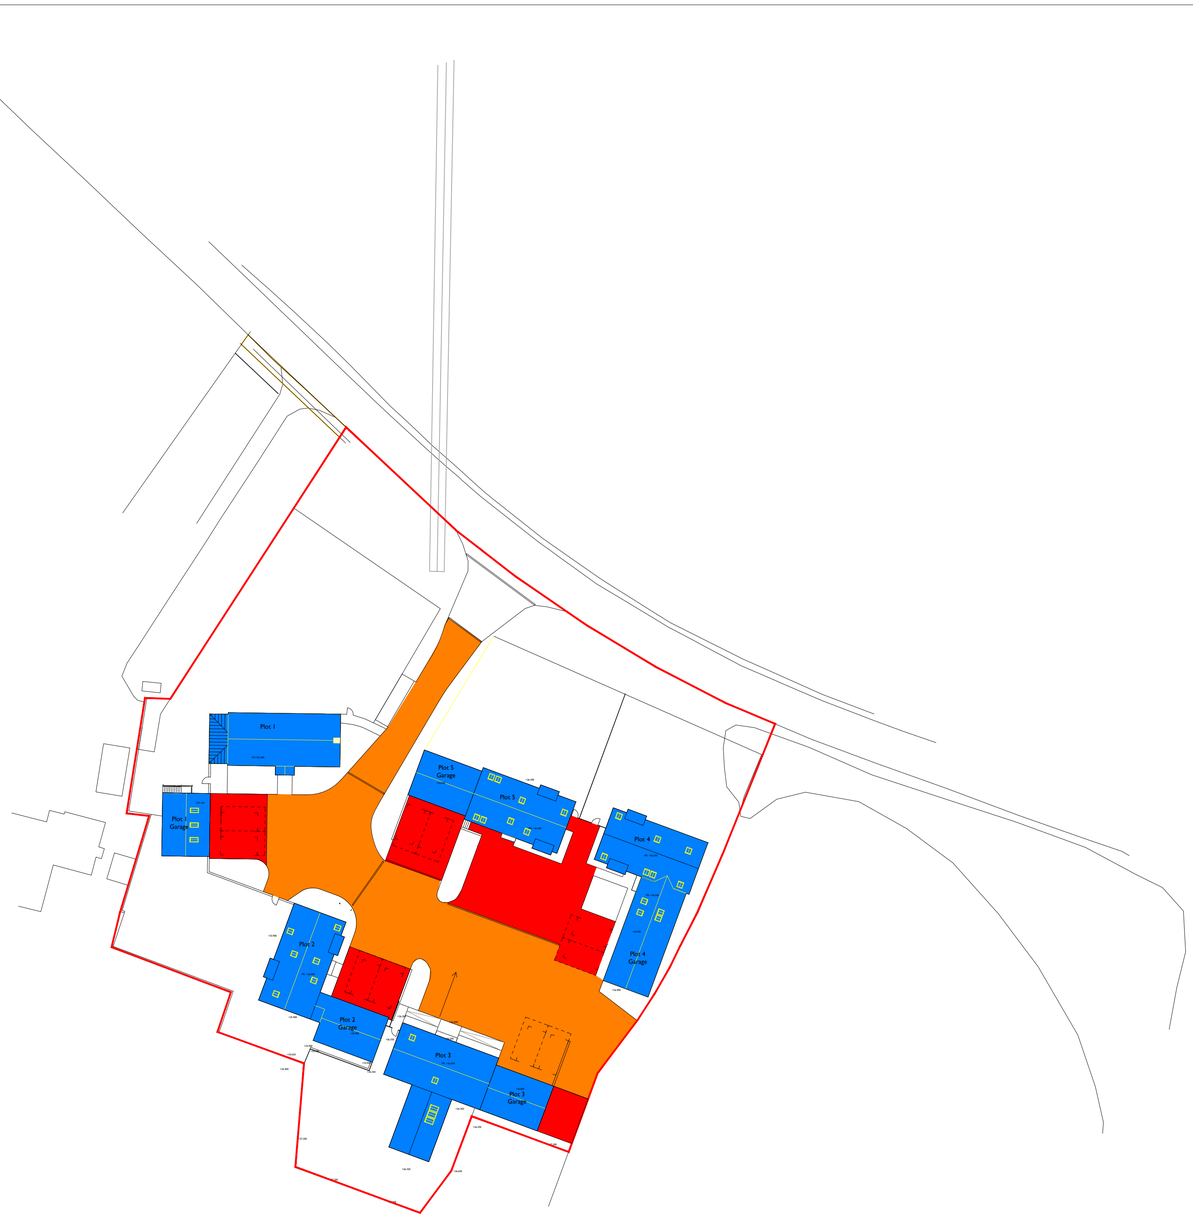

North Arrow

N
W E
S

NOTES

1. The contractor shall check all tie-ins for line and level with existing before commencing any works. The Engineer shall be notified immediately, in writing, should any errors be found.
2. Any discrepancies, of whatever nature, must be reported to the Engineer prior to the commencement or continuance of any further works.
3. All dimensions in metres unless otherwise stated.

Key

Marshalls Priora: Access Roads
Firew Tender Loading

Marshalls Priora: Driveways
CAT 2 – Cars and Light Vans (3500kg Gross Vehicle Weight)

FOR APPROVAL

REV	DATE	DESCRIPTION/REASON FOR ISSUE	APPR

MTC ENGINEERING
MTC Engineering (Cambridge) Ltd.
Ground Floor, 24 High Street
Whittlesford, Cambridgeshire, CB22 4LT
Tel (01223) 837270, fax (01223) 835648
E-mail office@mtcengineering.co.uk

PROJECT
Manor Farm, Great Raveley, Huntingdon, PE28 2QX

TITLE
Hard-Landscaping Plan

ORIG	DATE
JTC	10.01.25
CHKD	SCALE: Not to Scale @A1
APPR	DRAWING NO: 3239-09 REV -

©This drawing and the works depicted are the copyright of MTC Engineering (Cambridge) Ltd and may not be reproduced or amended except by written permission. No liability will be accepted for amendments made by other persons.