
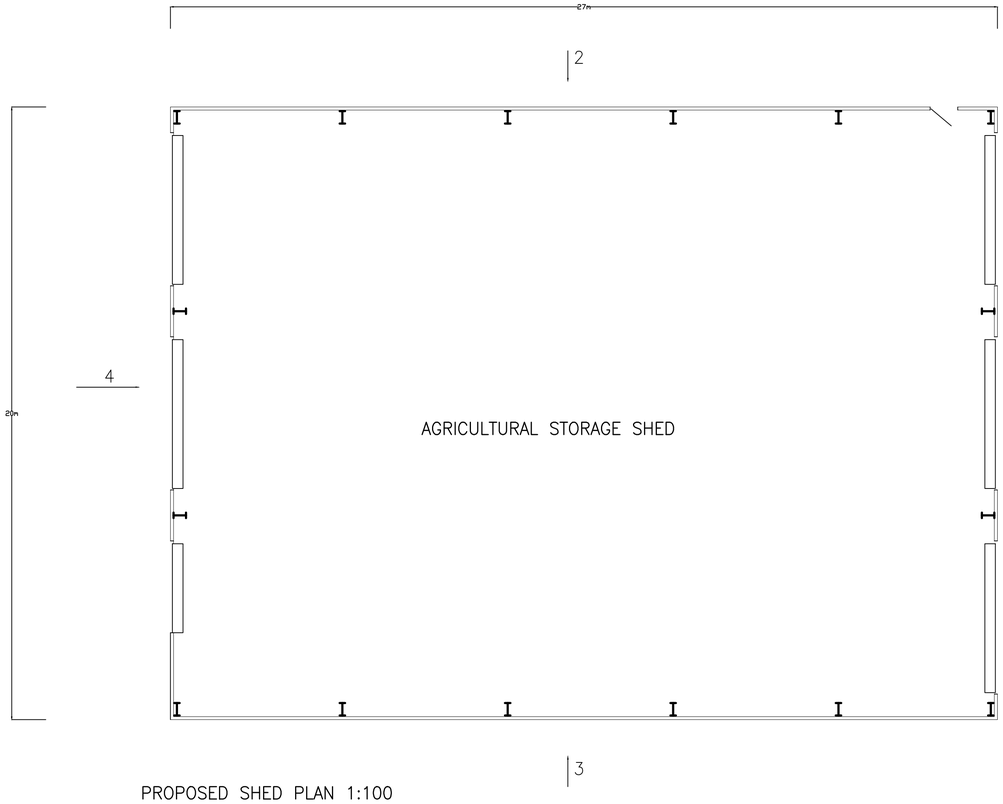


PROPOSED SHED PLAN 1:100

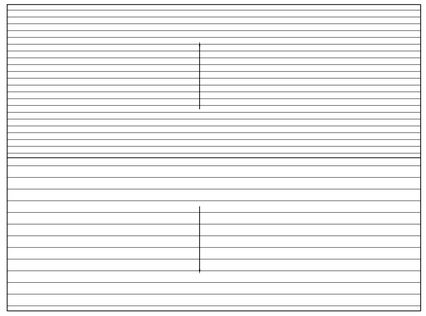


PROPOSED ROOF PLAN 1:200


EXTERNAL MATERIALS

WALLS: RAL 6002 – HERITAGE GREEN


ROOF: 10A05 GOOSEWING GREY

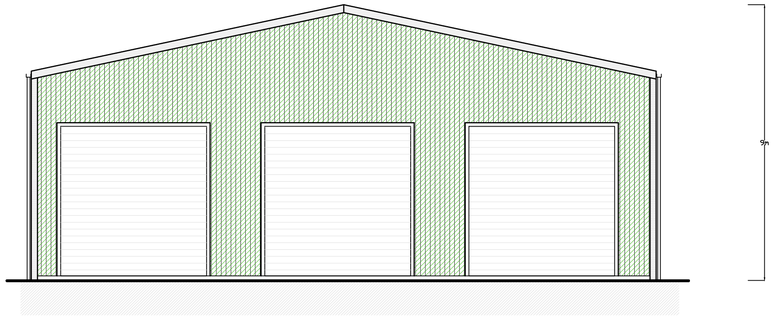


PROPOSED ELEVATION 1 1:100

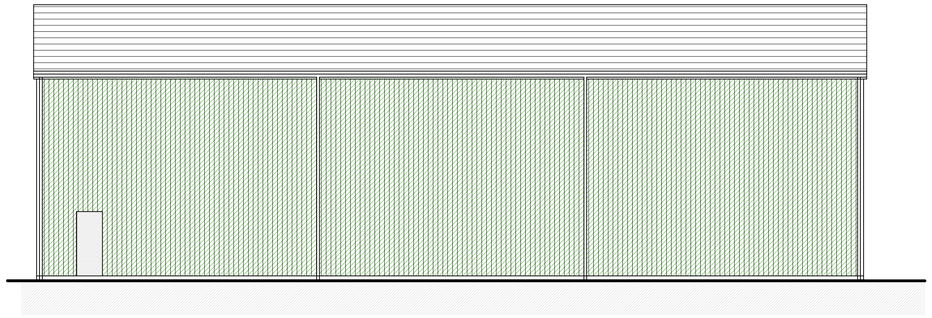

PROPOSED ELEVATION 2 1:100

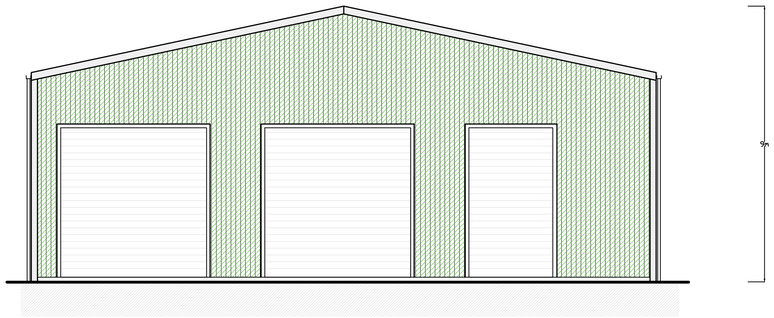

PROPOSED ELEVATION 4 1:100

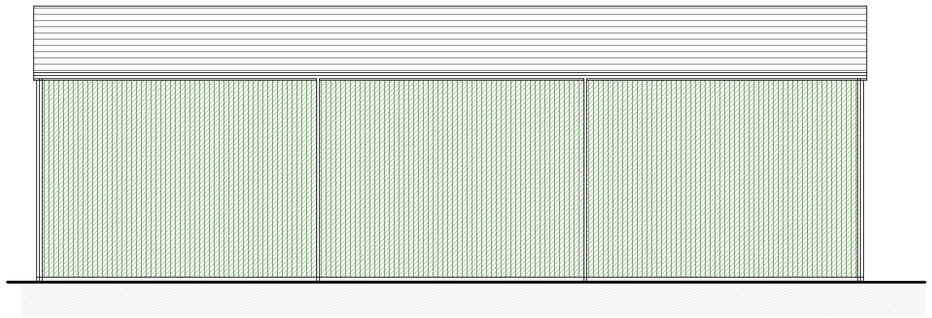

PROPOSED ELEVATION 3 1:100

Copyright on all drawings prepared by Morton & Hall Consulting Limited is their property. Drawings and designs may not be reproduced in part or in whole without their written permission.

Please read, if in doubt ask. Change nothing without consulting the Engineers.

Contractor to check all dimensions on site before work starts or materials are ordered. If in doubt ask. All dimensions are in mm unless stated otherwise.

Where materials, products and workmanship are not fully specified they are to be of the standard appropriate to the works and suitable for the purpose stated in or reasonably to be inferred from the drawings and specification. All work to be in accordance with good building practice and BS 8000 to the extent that the recommendations define the quality of the finished work. Materials products and workmanship to comply with all British Standards and EOTA standards with, where appropriate, BS or EC marks.

All products and materials to be handled, stored, prepared and used or fixed in accordance with the manufacturers current recommendations.

The contractor is to arrange inspections of the works by the BCO (or NHBC) as required by the Building Regulations and is to obtain completion certificate and forward to the Engineer

	REVISIONS	DATE

MORTON & HALL CONSULTING LIMITED
CONSULTING STRUCTURAL ENGINEERS
1 Gordon Avenue,
March,
Cambridgeshire.
PE15 8AJ
Tel: 01354 655454
Fax: 01354 660467
E-mail: info@mortonandhall.co.uk
Website: www.mortonconsultingengineers.co.uk

LABC BUILDING EXCELLENCE AWARDS winner

Fenland District Council Building Design Awards
Building Excellence in Fenland

CLIENT
J A Caton & Sons

PROJECT
Shed at Four Hundred Farm
Whittlesey Road
Benwick
Cambridgeshire
PE15 0XR

TITLE
Proposed Shed Arrangement

DRAWN: MH	DATE OF ISSUE:
CHECKED:	
DATE: November 2024	DRAWING NUMBER: H10113/01
SCALE: AS SHOWN	