

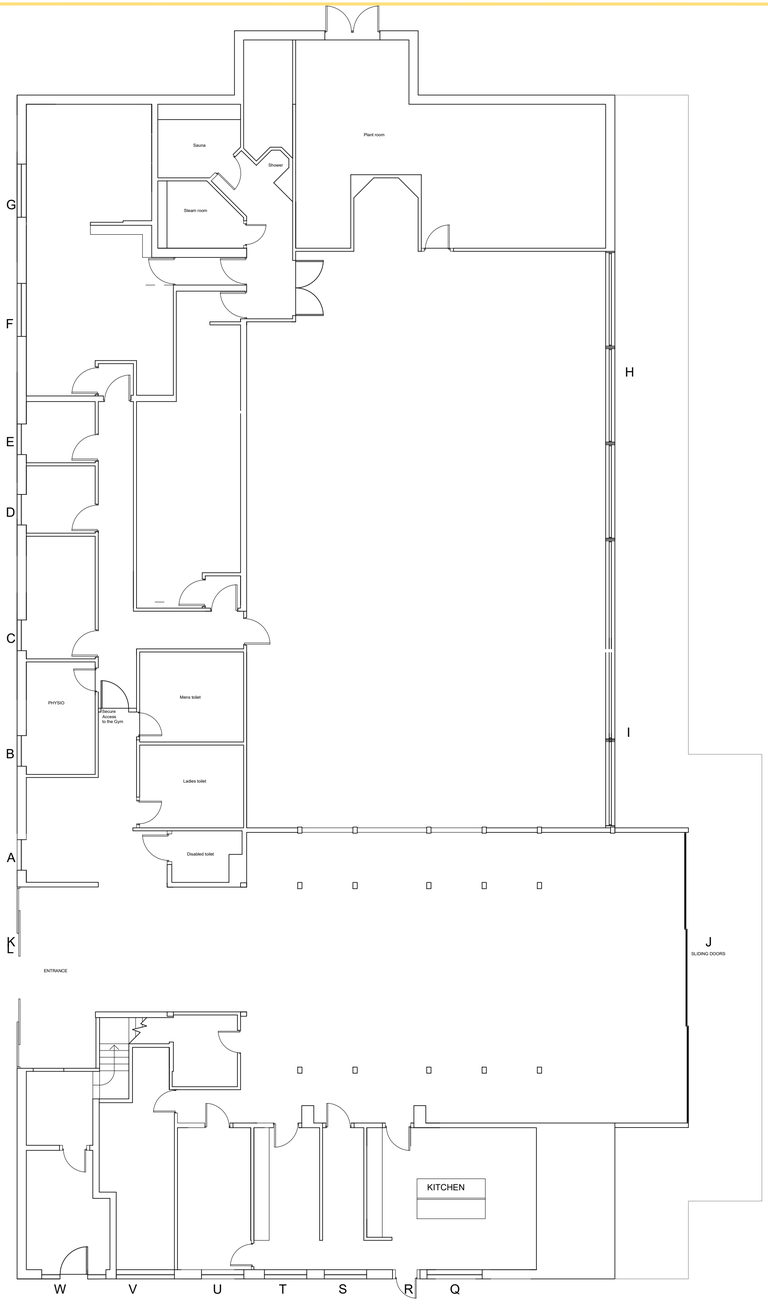


PROPOSED GROUND FLOOR PLAN
744.22 m2

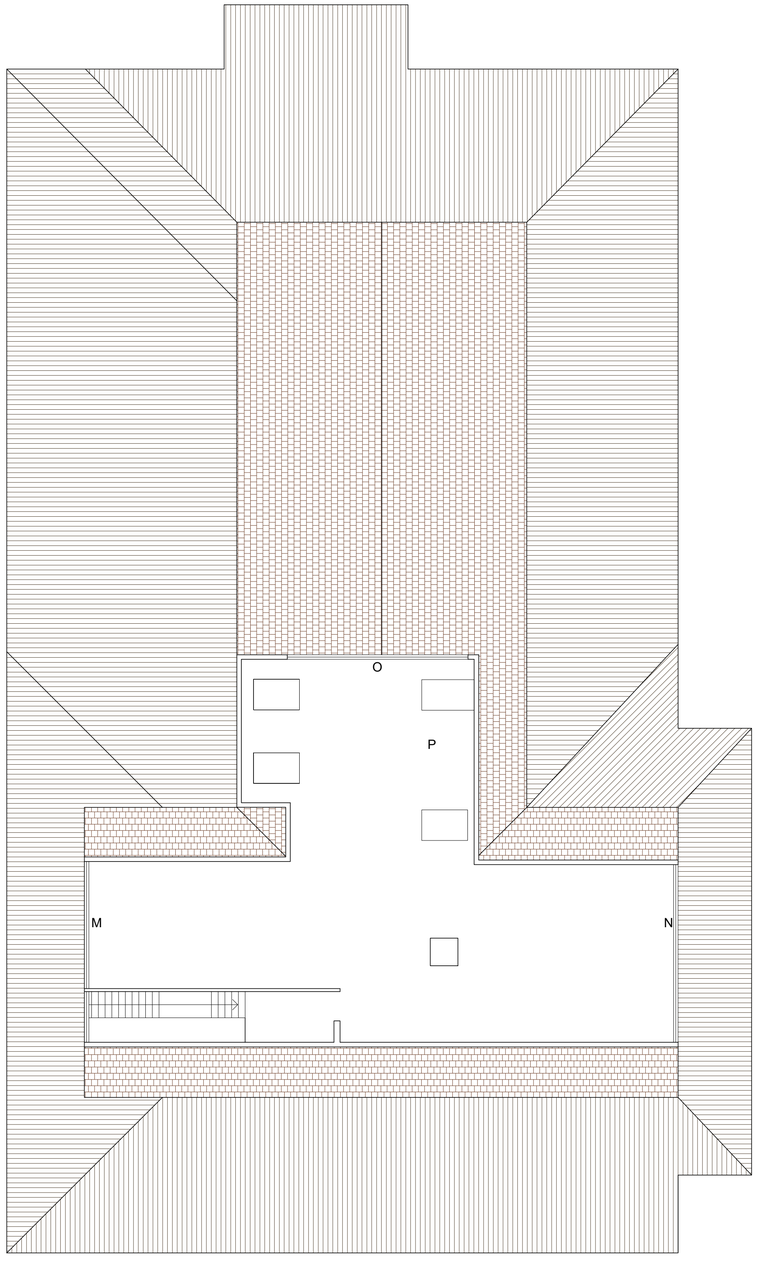

PROPOSED FIRST FLOOR PLAN
144.16 m2

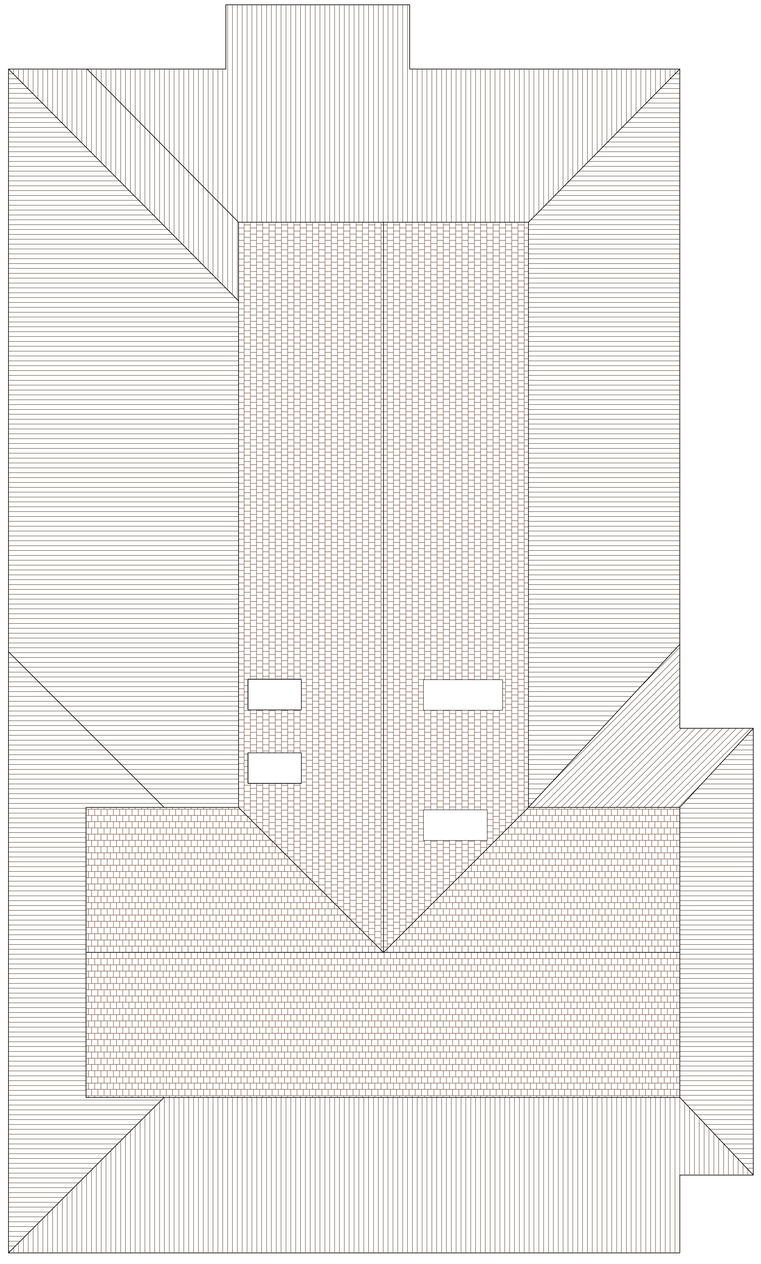

PROPOSED ROOF PLAN

Window Schedule

A.	1000mm x 2100mm -	Black Aluminum Window
B.	1000mm x 2100mm -	Black Aluminum Window
C.	1000mm x 2100mm -	Black Aluminum Window
D.	1000mm x 2100mm -	Black Aluminum Window
E.	1000mm x 2100mm -	Black Aluminum Window
F.	1732mm x 500mm -	Black Aluminum Window
G.	1732mm x 500mm -	Black Aluminum Window
H.	12950mm x 2100mm -	Black Aluminum Bi-fold doors
I.	5655mm x 2100mm -	Black Aluminum Bi-fold doors
J.	9485mm x 2100mm -	Black Aluminum sliding doors
K.	5920mm x 2100mm -	Black Automatic Doors
L.	5920mm x 2100mm -	Black top lights above automatic doors
M.	7811mm x 4325mm -	Triangle window - Black Aluminum
N.	7811mm x 4325mm -	Triangle window - Black Aluminum
O.	9045mm x 4325mm -	Triangle window - Black Aluminum
P.	1140mm x 1600mm -	Velux Black (x4)
Q.	1805mm x 1050mm -	Black Aluminum Window
R.	900mm x 2100mm -	Fire Door
S.	1385mm x 1050mm -	Black Aluminum window
T.	1385mm x 1050mm -	Black Aluminum window
U.	1385mm x 1050mm -	Black Aluminum window
V.	1900mm x 1050mm -	Black Aluminum window
W.	2095mm x 2100mm -	Black aluminum door with flanking full length windows

Note - for quoting purposes only

Survey will need to be carried out

0M 2M 4M 6M 8M 10M

NOTES -

Drainage subject to a visit by the builder and assessment of existing drains.

Party wall act may be required and is the responsibility of the homeowner, we can advise if required.

Please review our Terms and Conditions on our website www.binneyandsimsdesign.co.uk

Site plans and Location plans purchased from streetwise.net and are subject to their terms and conditions.

Drawings are for planning purposes only.

Prior to commencement of works the contractor is responsible for checking the plans to the site conditions. If any anomolies are found they are reported for rectification. Failure to do so at this stage will result in the contractor being liable for resulting costs incurred.

Drawings are subject to structural engineering and building control.

Copyright© © 2025

Client: Buckden Marina

Site Address:
The Club House
Buckden Marina

Scale: 1:100

Drawn By: KSD

Date: 09/01/2025

Drawing No: BM/CLUB/PP

Binney & Sims