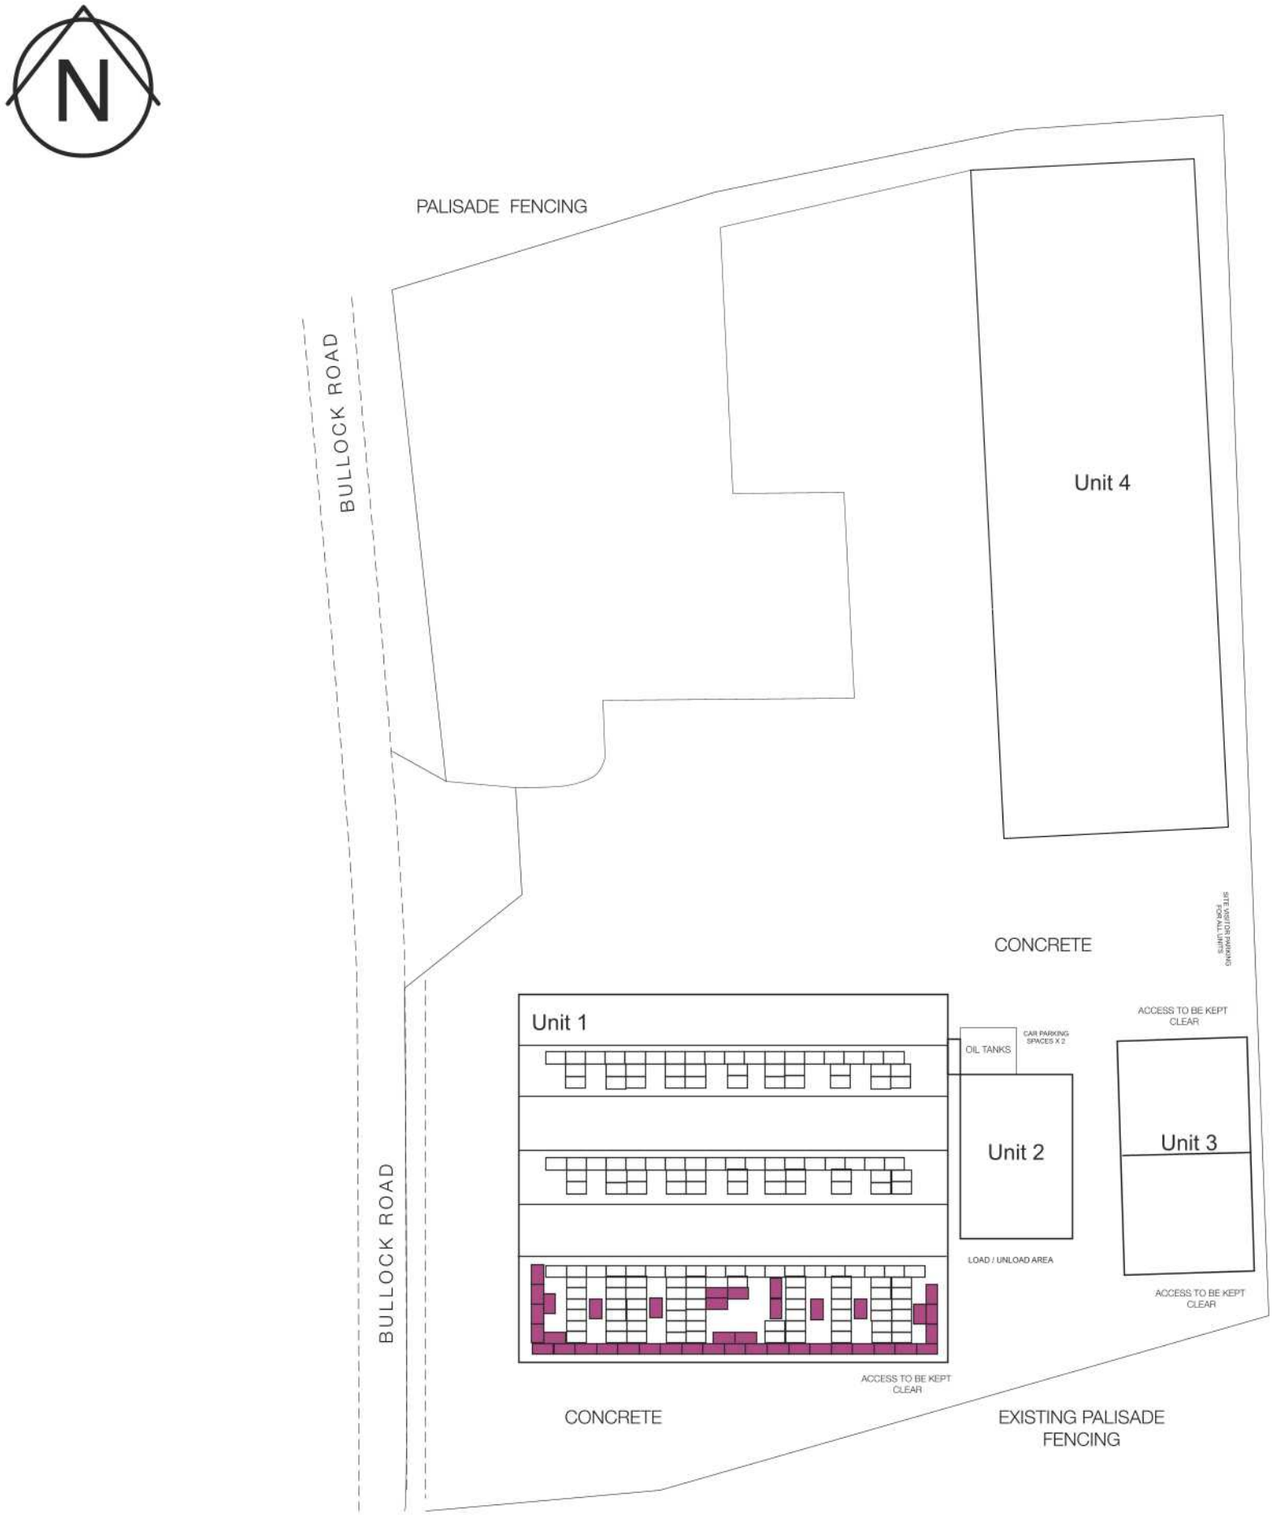

Client

Project GH Display - Additional solar panels - Bullock Road Site

Drawing Unit 1

Scale 1:500 @ A3

Date 19/11/2024

Number /