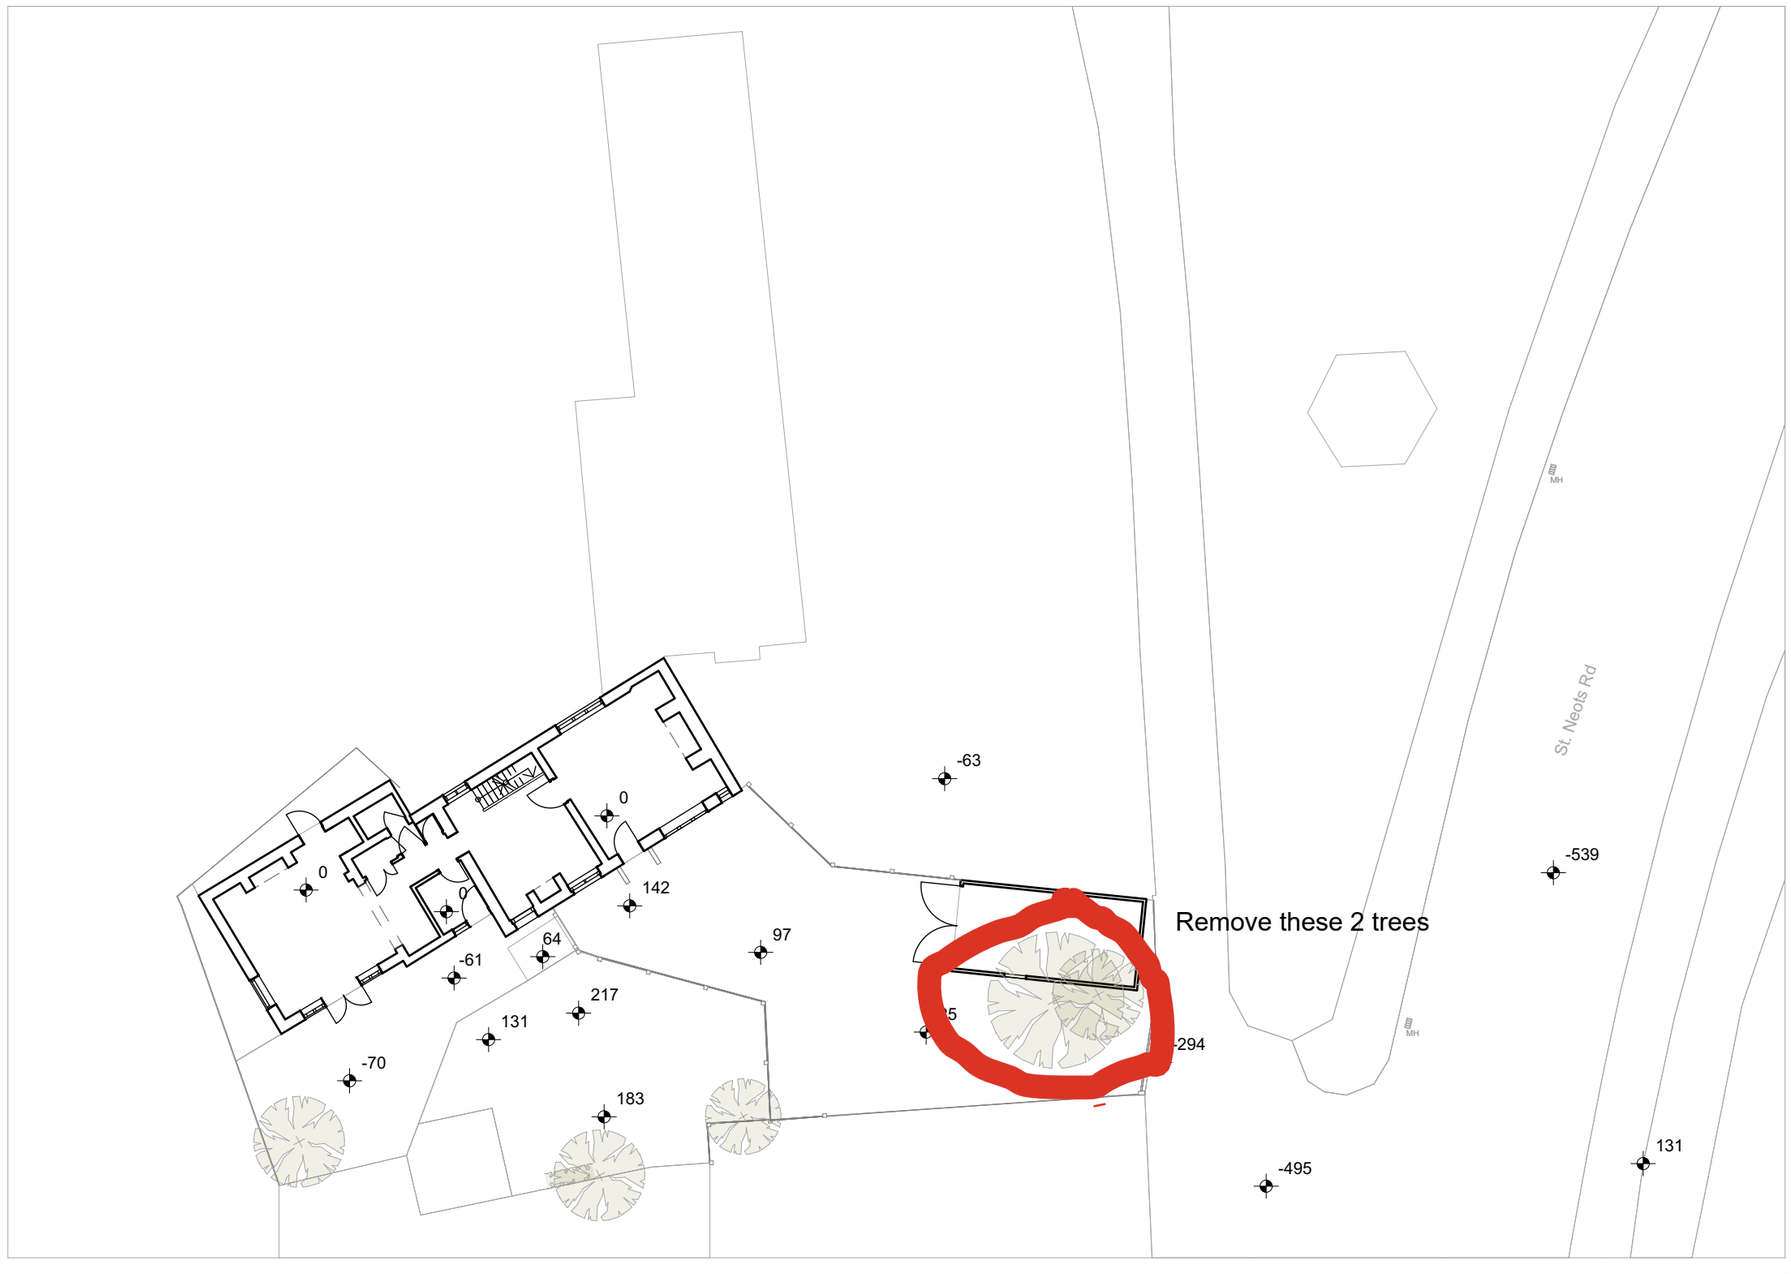


Site Plan - Existing

1:200

archangel
ARCHITECTURE WITH SPIRIT

3 Doctor's Close, Impington, Cambridge
CB24 9ND

t: 01223 474817
mail@archangelarchitects.co.uk
www.archangelarchitects.co.uk
www.churchbuild.co.uk

©archangel ltd reg. no. (england) 3938615

General Notes

1. Drawings must not be scaled; work only to figured dimensions.
2. Drawings must be read in conjunction with all other relevant drawings, schedules and specifications for this project.
3. All dimensions to be checked on site before and during construction by the Contractor.
4. Shop drawings of manufactured items must be approved by the Architect before work is put in hand.
5. The Architect must be notified of any discrepancies immediately.
6. If in doubt, ask!

revisions

ID	description	drawn	date

changes

drawing status

SURVEY

2 cm ACTUAL

1cm ACTUAL

IF THE ABOVE DIMENSIONS DO NOT MEASURE TWO CENTIMETERS BY ONE CENTIMETERS (2 cm x 1cm) EXACTLY, THIS DRAWING WILL HAVE BEEN ENLARGED OR REDUCED, AFFECTING ALL LABELED SCALES.

0591-AC26-survey-250317

project name

Mr Mark Taylor
Repairs & Alterations
at

1 Eaton Ford Green
St Neots
Eaton Ford, PE19 7AF

drawing title

Ground Floor Plan - Existing

date:	
scale:	AS NOTED
drawn:	
paper:	A3

project number	drawing number	revision
0591	001	