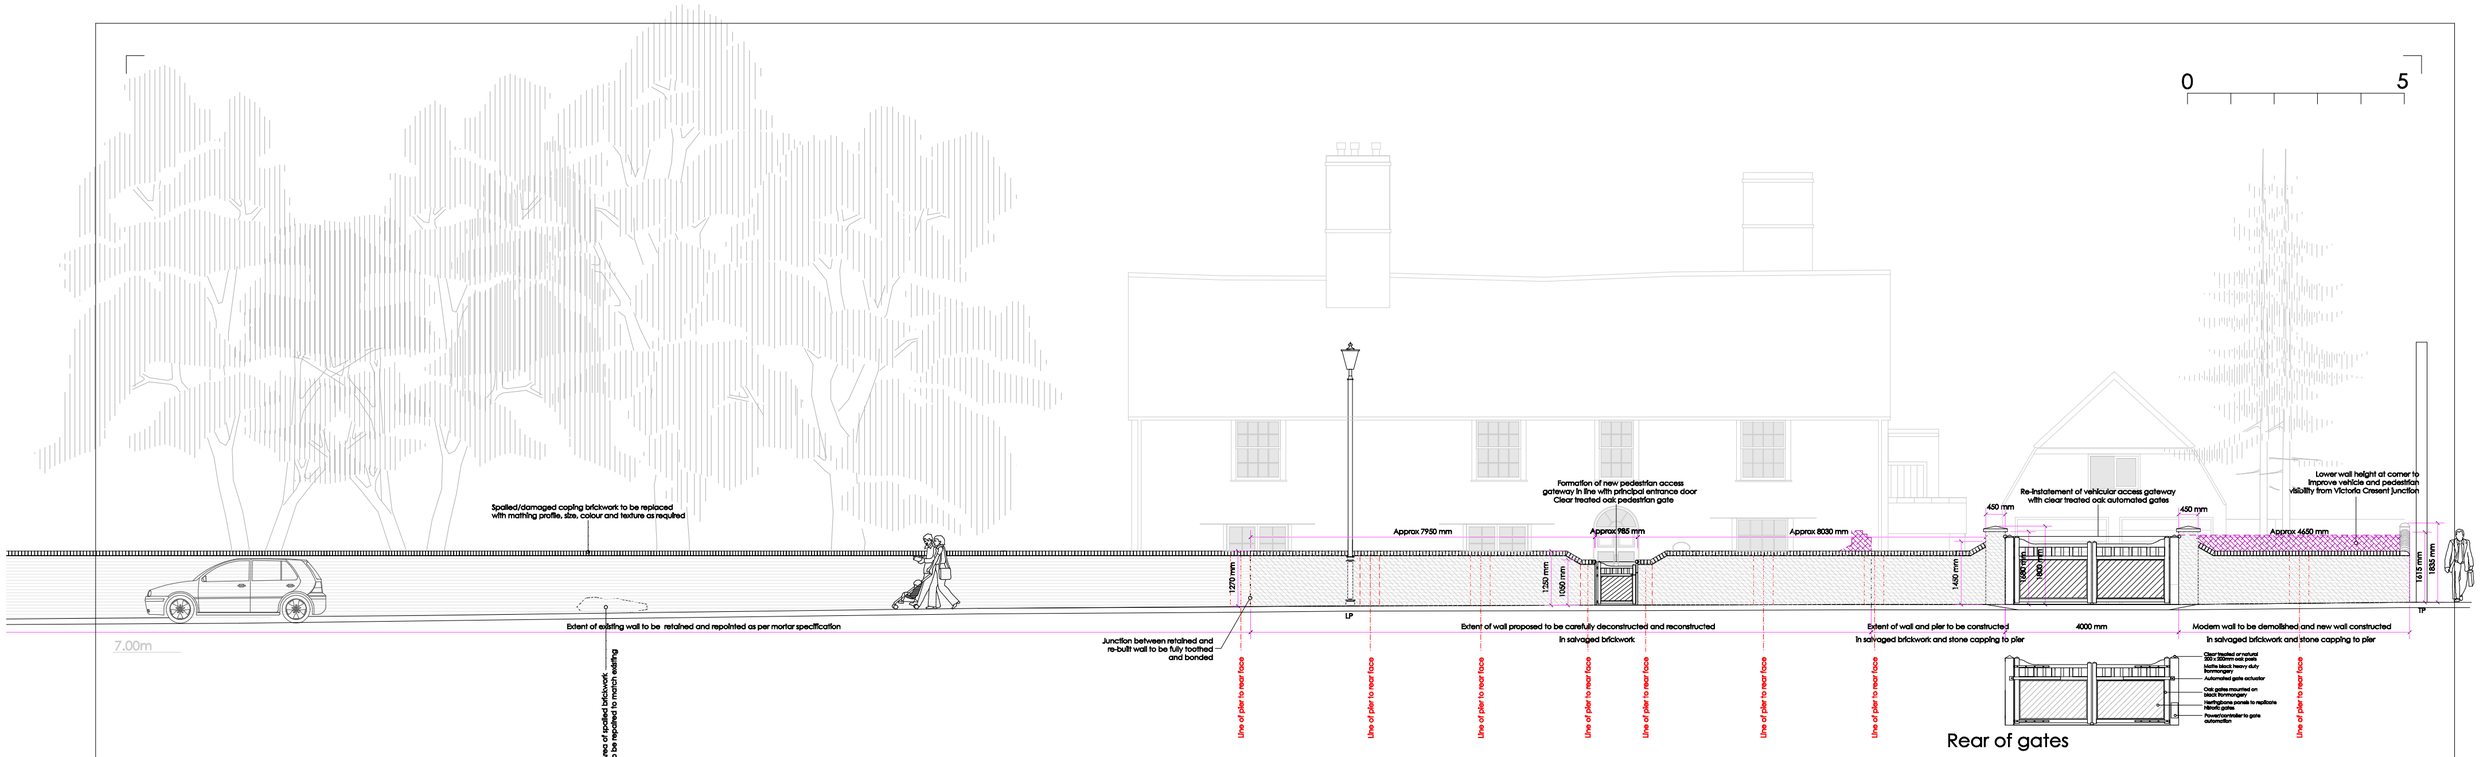

Rear of gates

SOUTH ELEVATION
(Huntingdon Road)

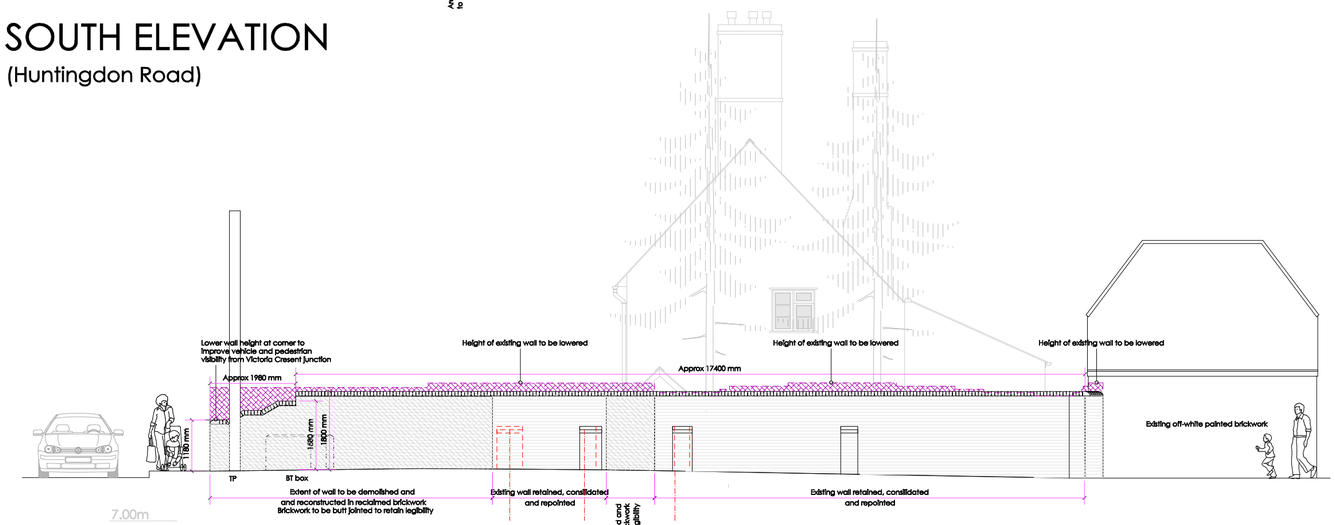

EAST ELEVATION
(Victoria Cresent)



Reclaimed materials on site following collapse of front wall suplimented with reclaimed Cambridge Gualt and Warboys Whites as required to make up any shortfall

Repointing/re-building lime mortar specification

Utilise a pre-blended NHL 3.5 lime mortar mix designed for a maximum 10mm joint/bed size. Texture to have a medium courseness, with a light cream tone and a neutral hue. Mix and use as per manufacturers detailed specifications Contractor to provide a 1sqm brickwork sample panel to demonstrate mortar being proposed. Conservation Officer to view sample once mortar has cured

CAMPBELL McCRAE Limited
architectural services
Chapel House, 5 The Stiles, Godmanchester, Huntingdon, Cambridgeshire, PE29 2JF
Tel: 01480 433074 Web: www.campbell-mccrae.co.uk
Registered number: 7830594. Registered in England and Wales. Registered address: 88 High St, Ramsey, Cambs, PE26 1BS

Project:	Drawing title:	Scale	Date	Drwg No.	Revision
Holme Cottage, Huntingdon Rd, Wyton	As proposed boundary wall elevations including gate details	1:100@A2	Oct 24	22369_103C	

Use figured dimensions only, do not scale.
Campbell McCrae Ltd can accept no responsibility for the interpretation of this drawing when the practice is not named as contract administrator in the building contract.