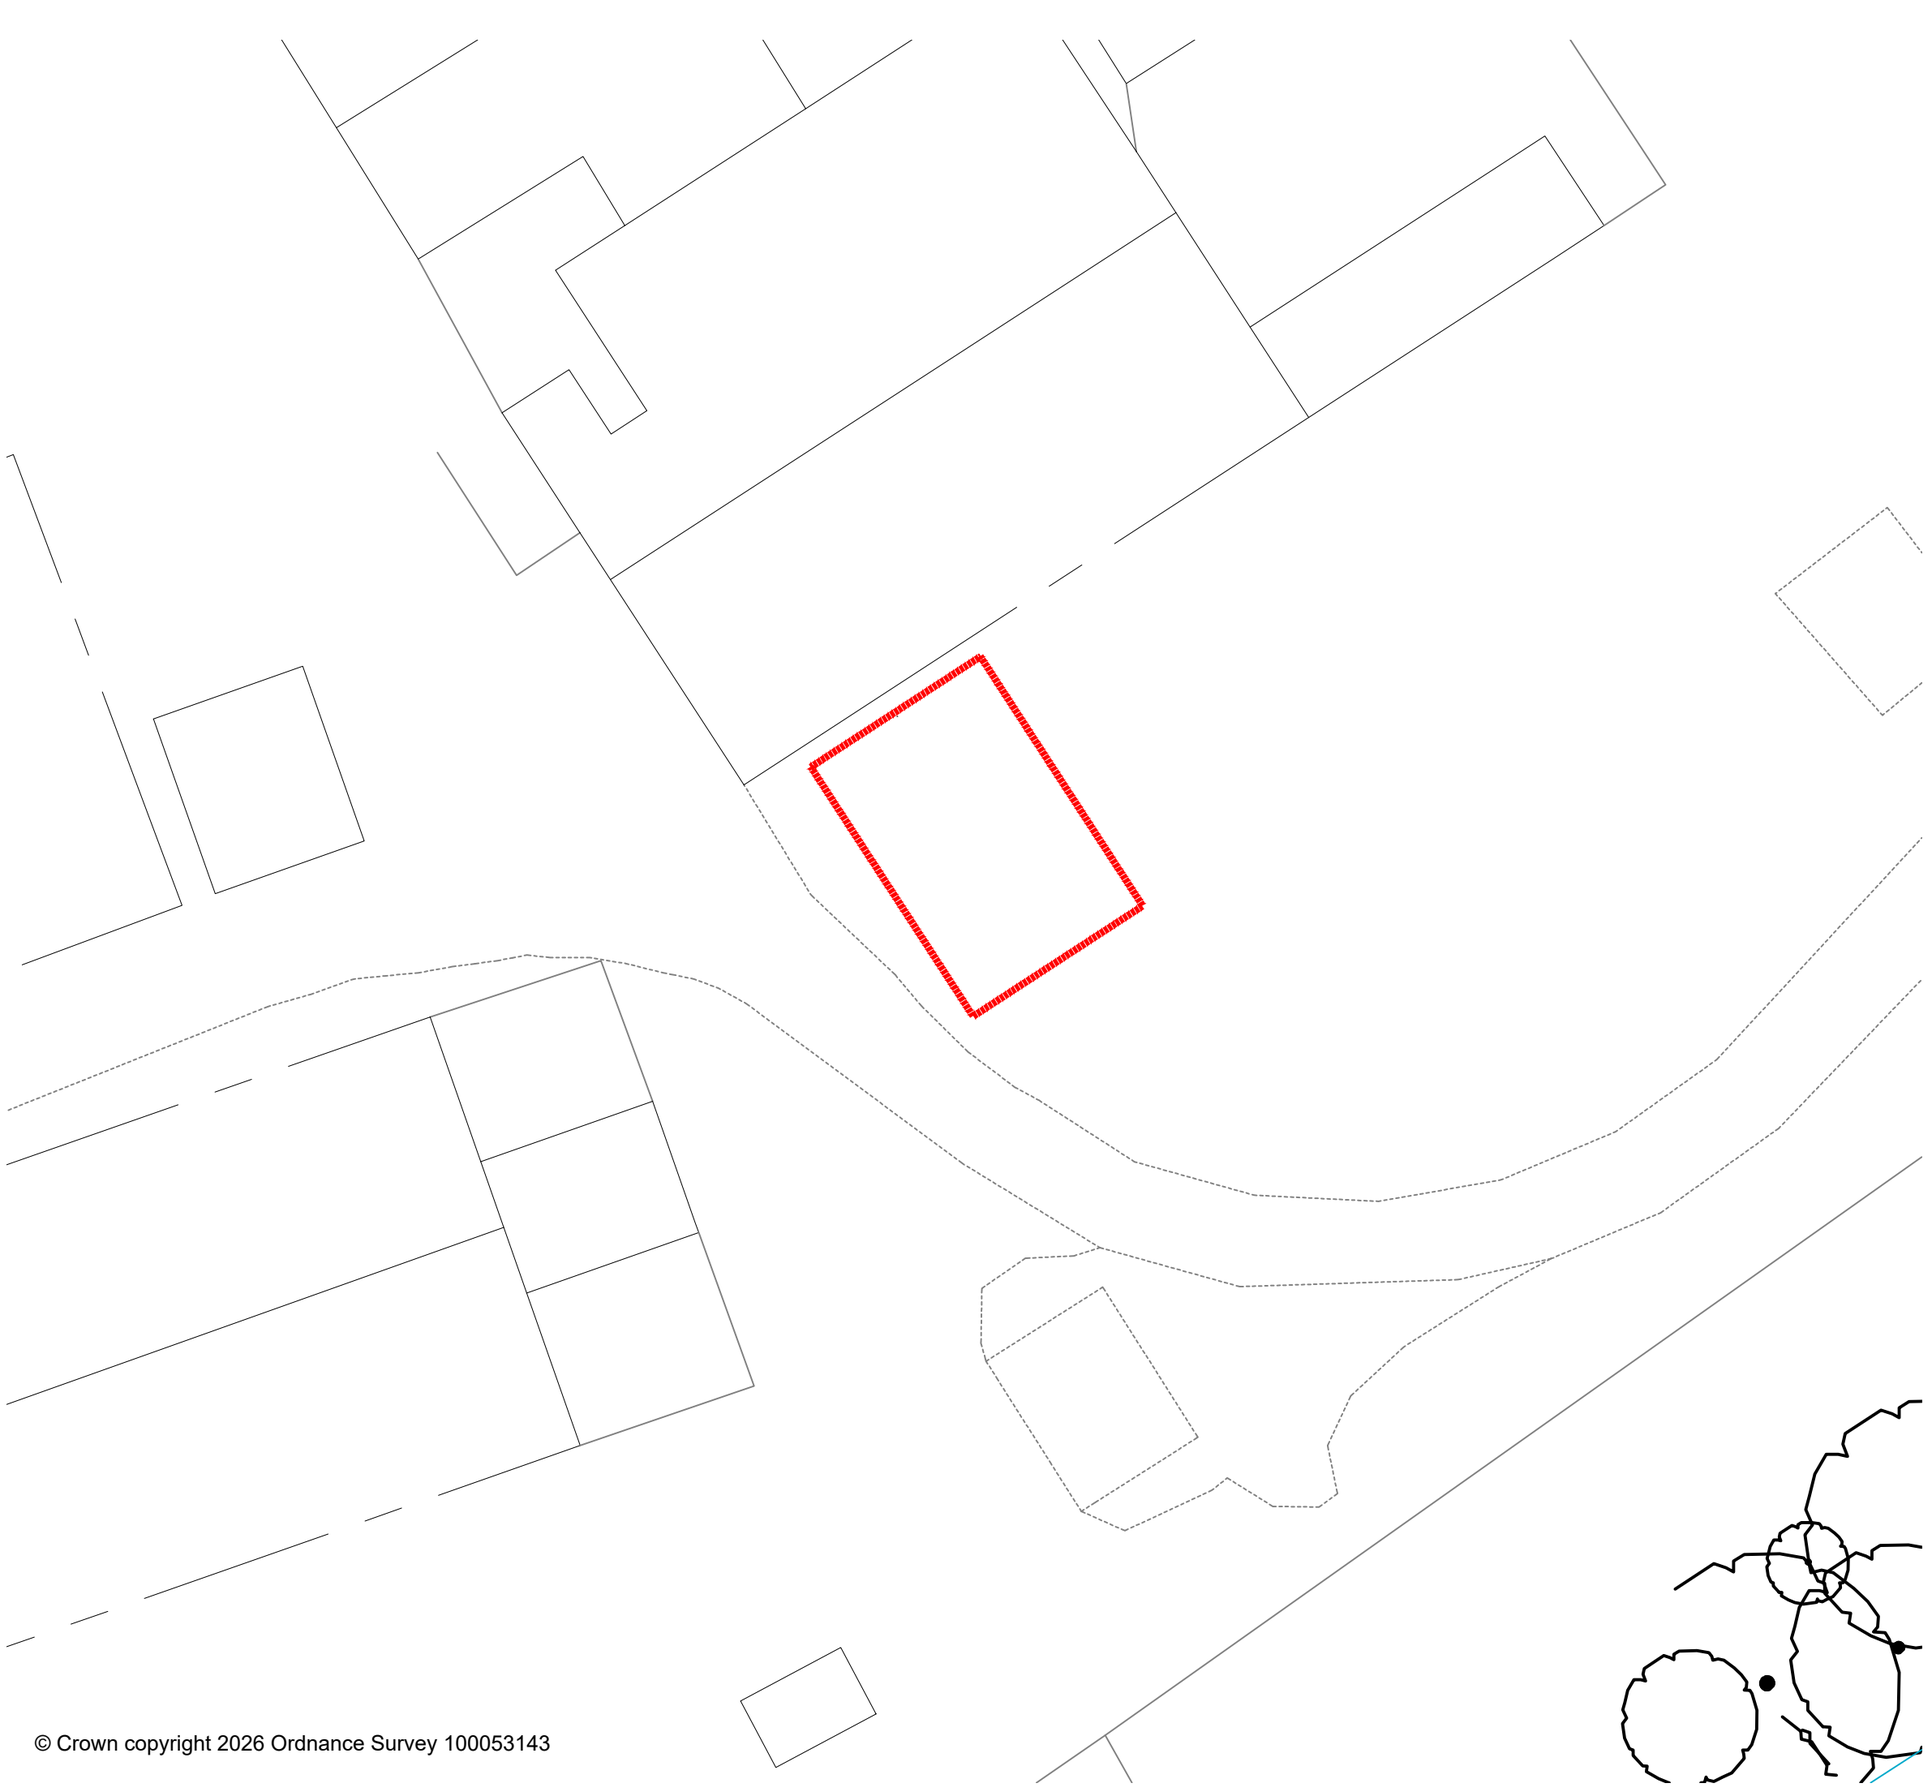


N

W E

S

0 2.5 5 10 15m

1:200

Pre-Existing Site Plan

© Crown copyright 2026 Ordnance Survey 100053143