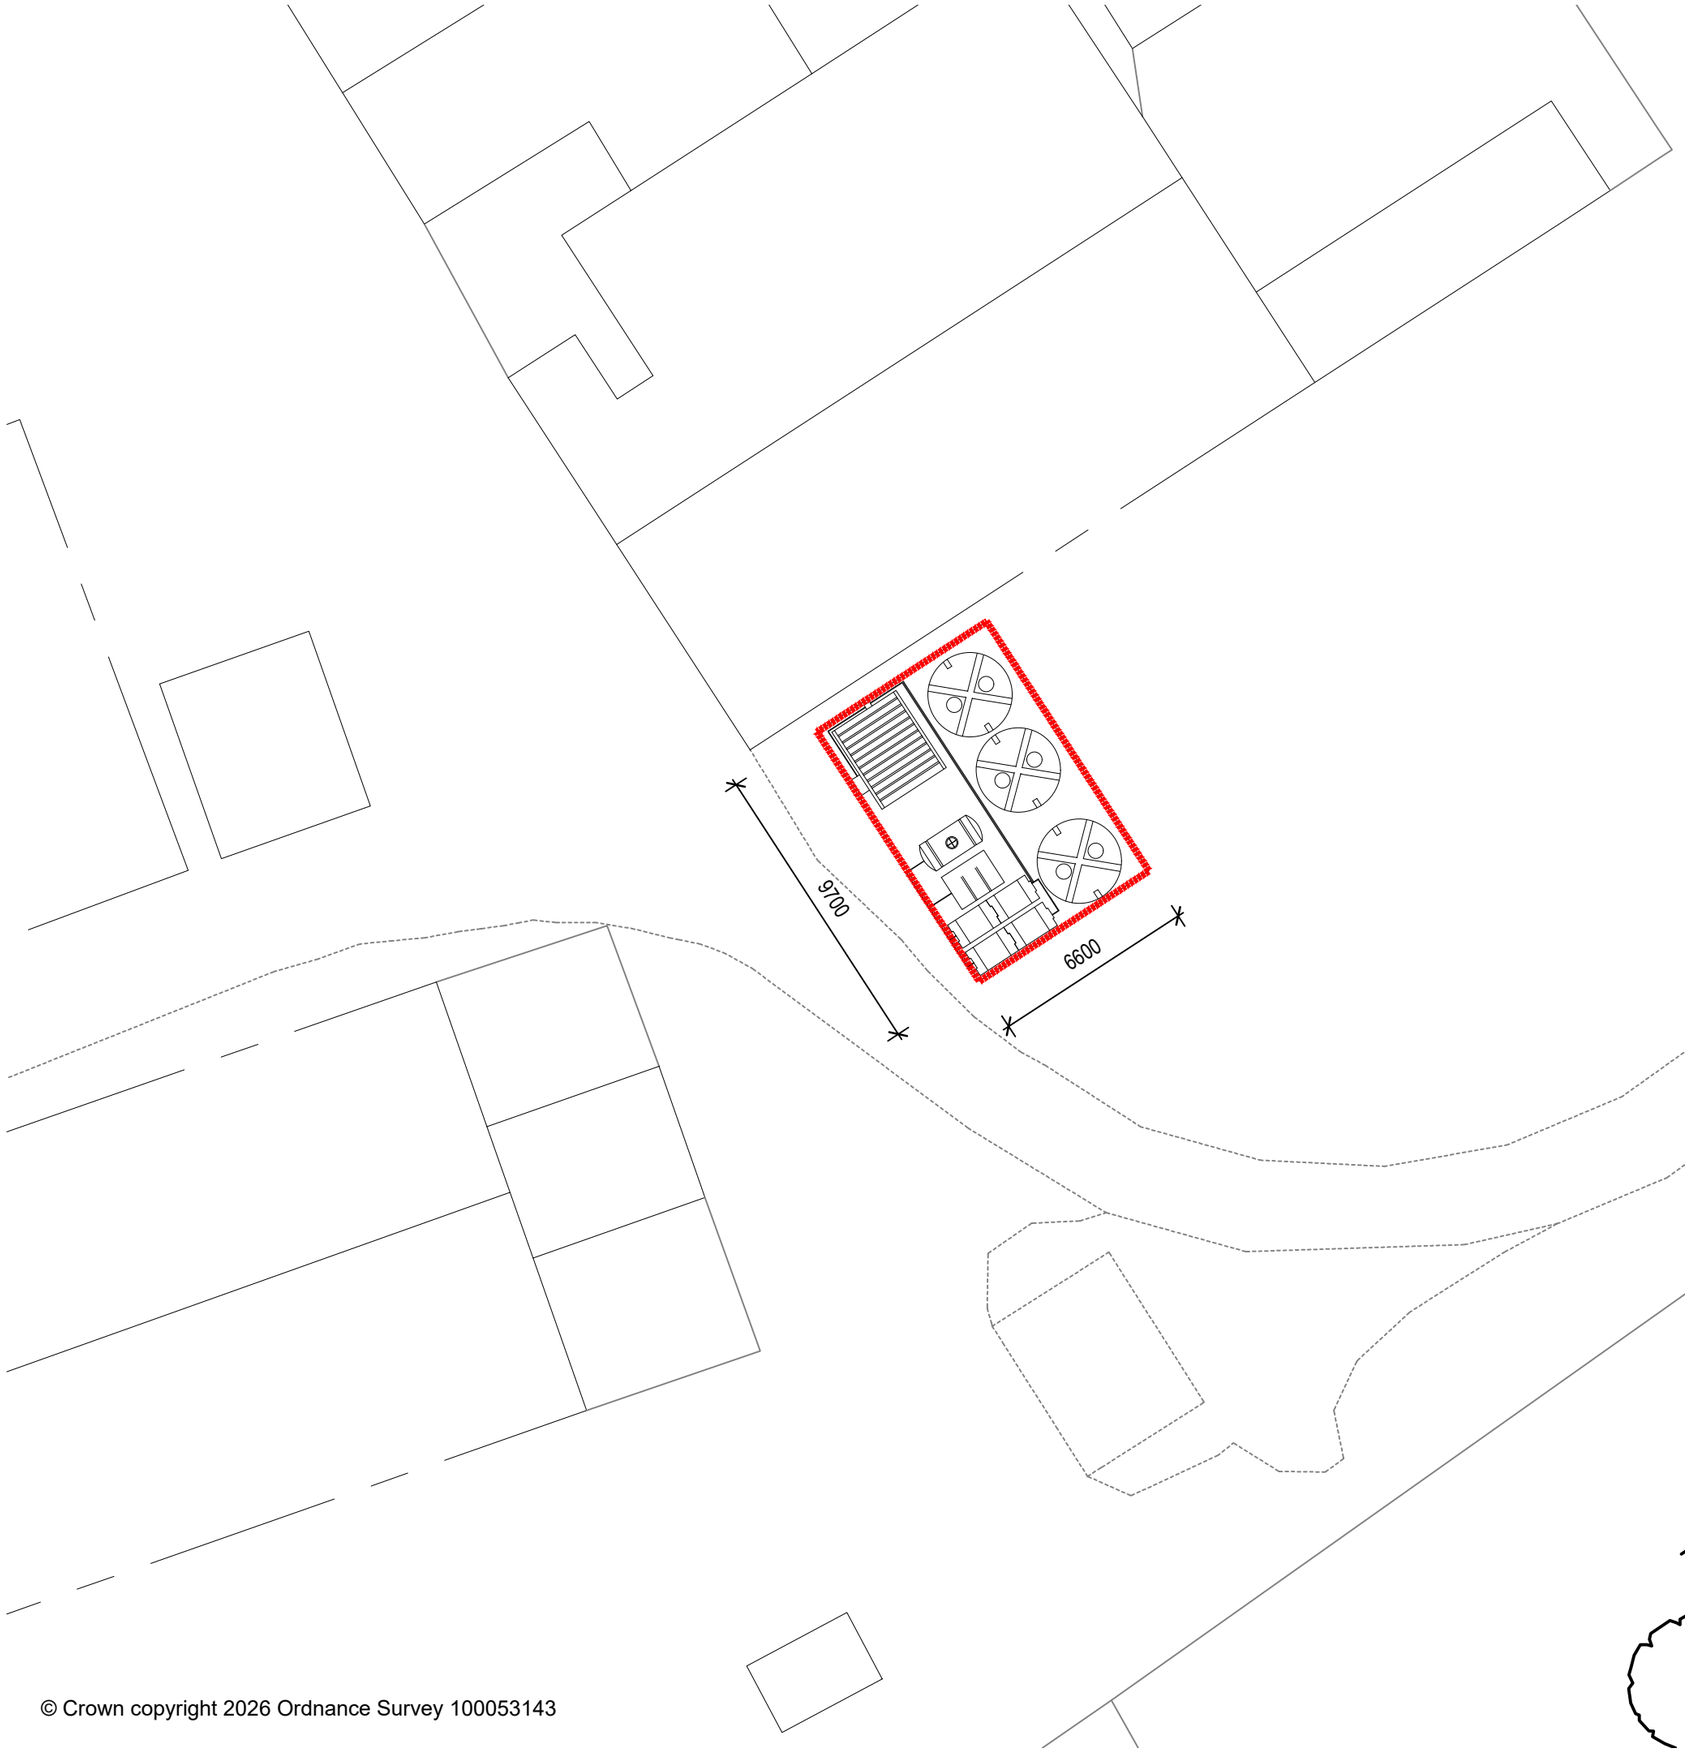


Legend:


A - Container

B - Storage Tanks

C - Tanks

D - Lamella Tank

E - Tank

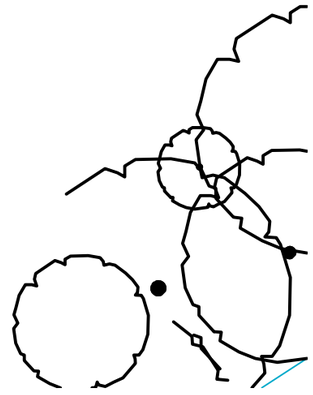

N

W E

S

0 2.5 5 10 15m

1:200

Existing Site Plan

© Crown copyright 2026 Ordnance Survey 100053143