
0 1 2 3 4 5
GRAPHIC SCALE: 1:50



1 EXG NORTH ELEVATION
1 : 50

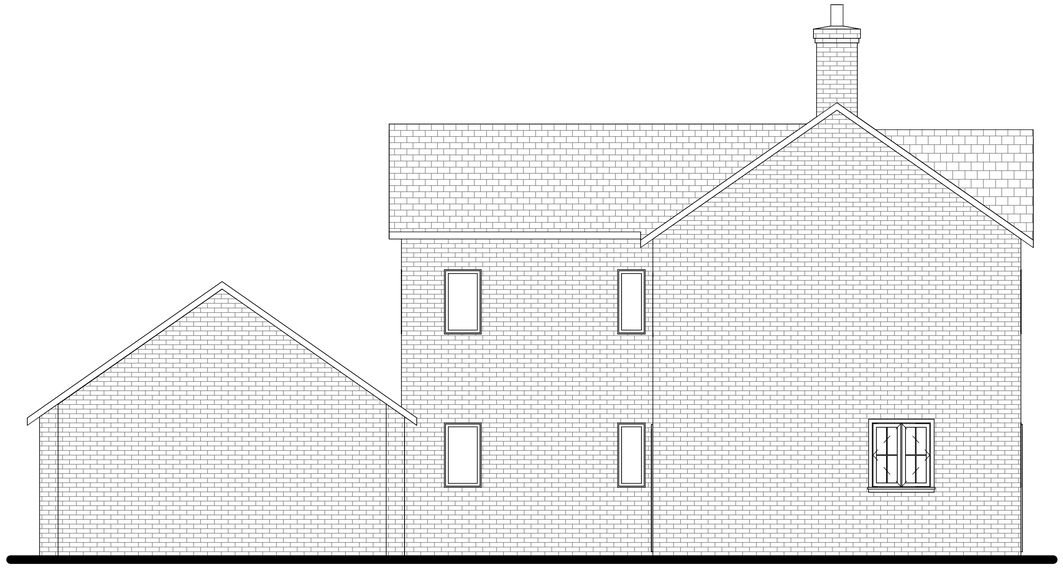

2 EXG WEST ELEVATION
1 : 50



3 EXG EAST ELEVATION
1 : 50



4 EXG SOUTH ELEVATION
1 : 50

Hunts & Beds Planning Drawings Ltd. owns the copyright of this drawing, which must not be reproduced in whole or part without the written permission of Hunts & Beds Planning Drawings Ltd.

REV.	DESCRIPTION	CHKD.	DATE

HB
www.hbplanning.co.uk
info@hbplanning.co.uk
07356 032 166

CLIENT
MR DARREN COLBY

PROJECT
119 ROWEL WAY, SAWTRY,
HUNTINGDON, PE28 5WA

DRAWING TITLE
EXISTING ELEVATIONS

DRAWING ISSUE STATUS

PRELIMINARY	☐	INFORMATION	☑	APPROVAL	☐
TENDER	☐	CONSTRUCTION	☐	RECORD	☐

PRE-TENDER CDM CHECK		ISSUE TO H&S FILE	
DRAWN	CH	CHKD. RP	APPRVD.
A1 SCALE	1 : 50	DATE	15.05.25
DRAWING No.	CH25.01/2	REVISION	