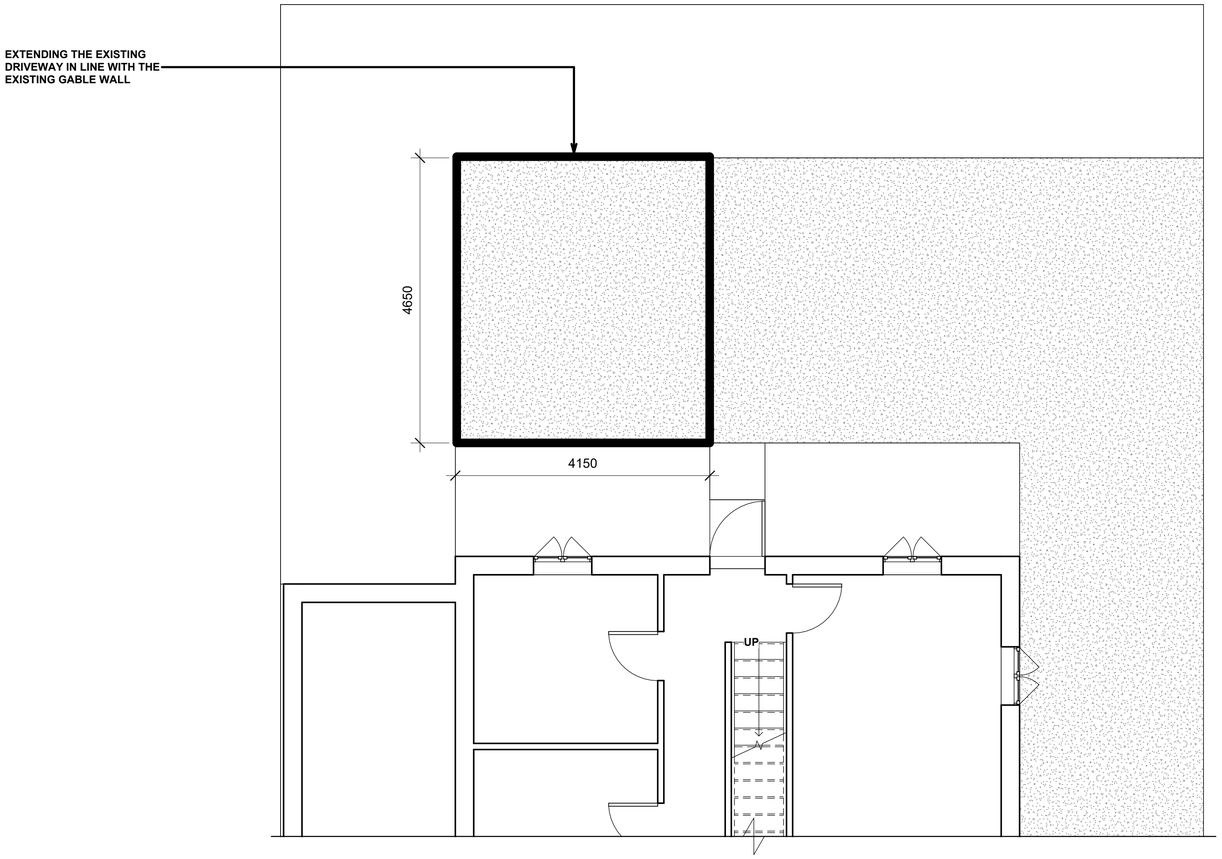


1 PROP EXT DRIVEWAY
1 : 50

REV.	DESCRIPTION	CHKD.	DATE

HB

www.hbplanning.co.uk
info@hbplanning.co.uk
07356 032 166

CLIENT
MR DARREN COLBY

PROJECT
119 ROWEL WAY, SAWTRY,
HUNTINGDON, PE28 5WA

DRAWING TITLE
PROPOSED DRIVEWAY

DRAWING ISSUE STATUS

PRELIMINARY	☐	INFORMATION	☑	APPROVAL	☐
TENDER	☐	CONSTRUCTION	☐	RECORD	☐

PRE-TENDER CDM CHECK		ISSUE TO H&S FILE
DRAWN CH	CHKD. RP	APPRVD.
A1 SCALE 1 : 50		DATE 15.05.25
DRAWING No. CH25.01/5		REVISION

Hunts & Beds Planning Drawings Ltd. owns the copyright of this drawing, which must not be reproduced in whole or part without the written permission of Hunts & Beds Planning Drawings Ltd.