NOTES:


THE COPYRIGHT OF THIS DRAWING IS RETAINED BY ANDREW FLEET MCIAT

THIS DRAWING MUST NOT BE SCALED

ALL DIMENSIONS TO BE CHECKED ON SITE BY CONTRACTOR PRIOR TO COMMENCING WORK OR ORDERING ANY MATERIALS.

ANY DISCREPENCIES TO BE NOTIFIED IMMEDIATELY.

© ANDREW FLEET MCIAT 2011

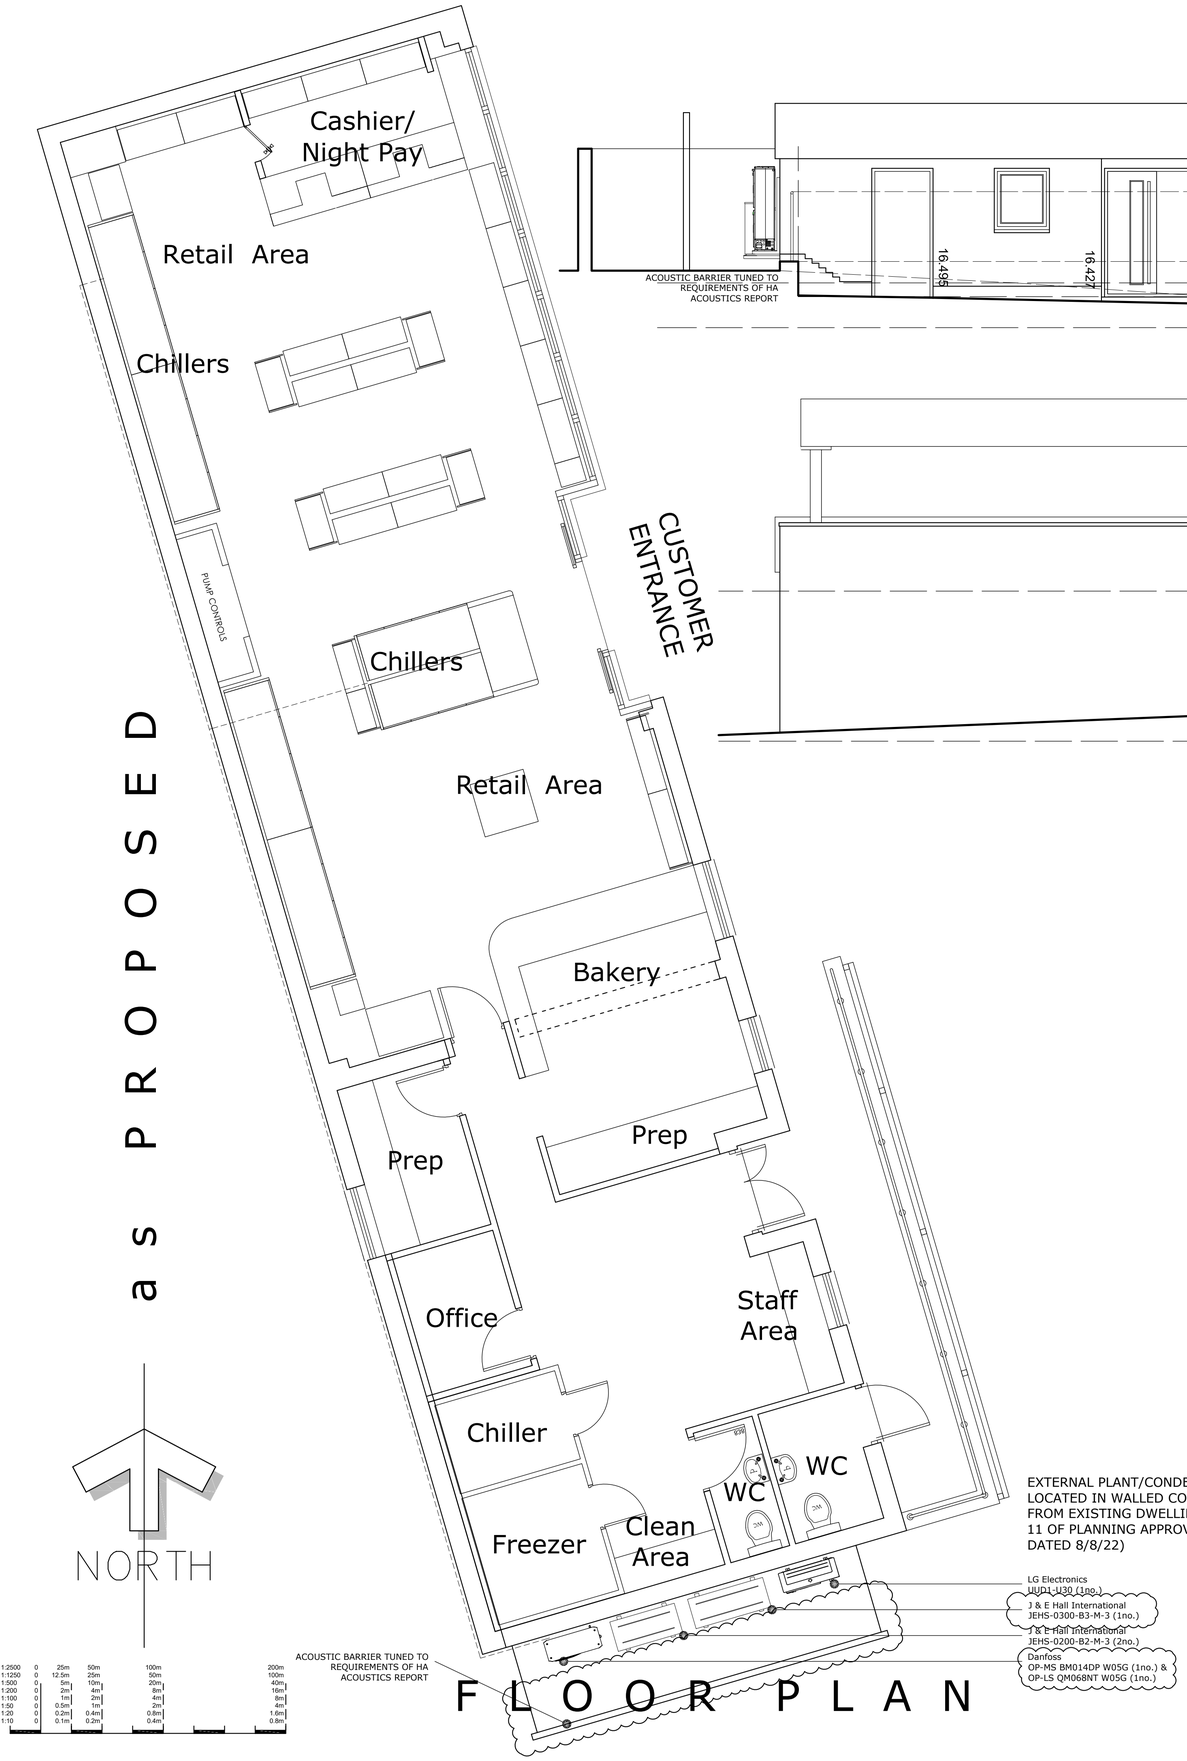


as PROPOSED

# FLOOR PLAN

EXTERNAL PLANT/CONDENSING UNITS LOCATED IN WALLED COMPOUND AWAY FROM EXISTING DWELLINGS (CONDITION 11 OF PLANNING APPROVAL 21/02376/FUL DATED 8/8/22)

NORTH

| | | |