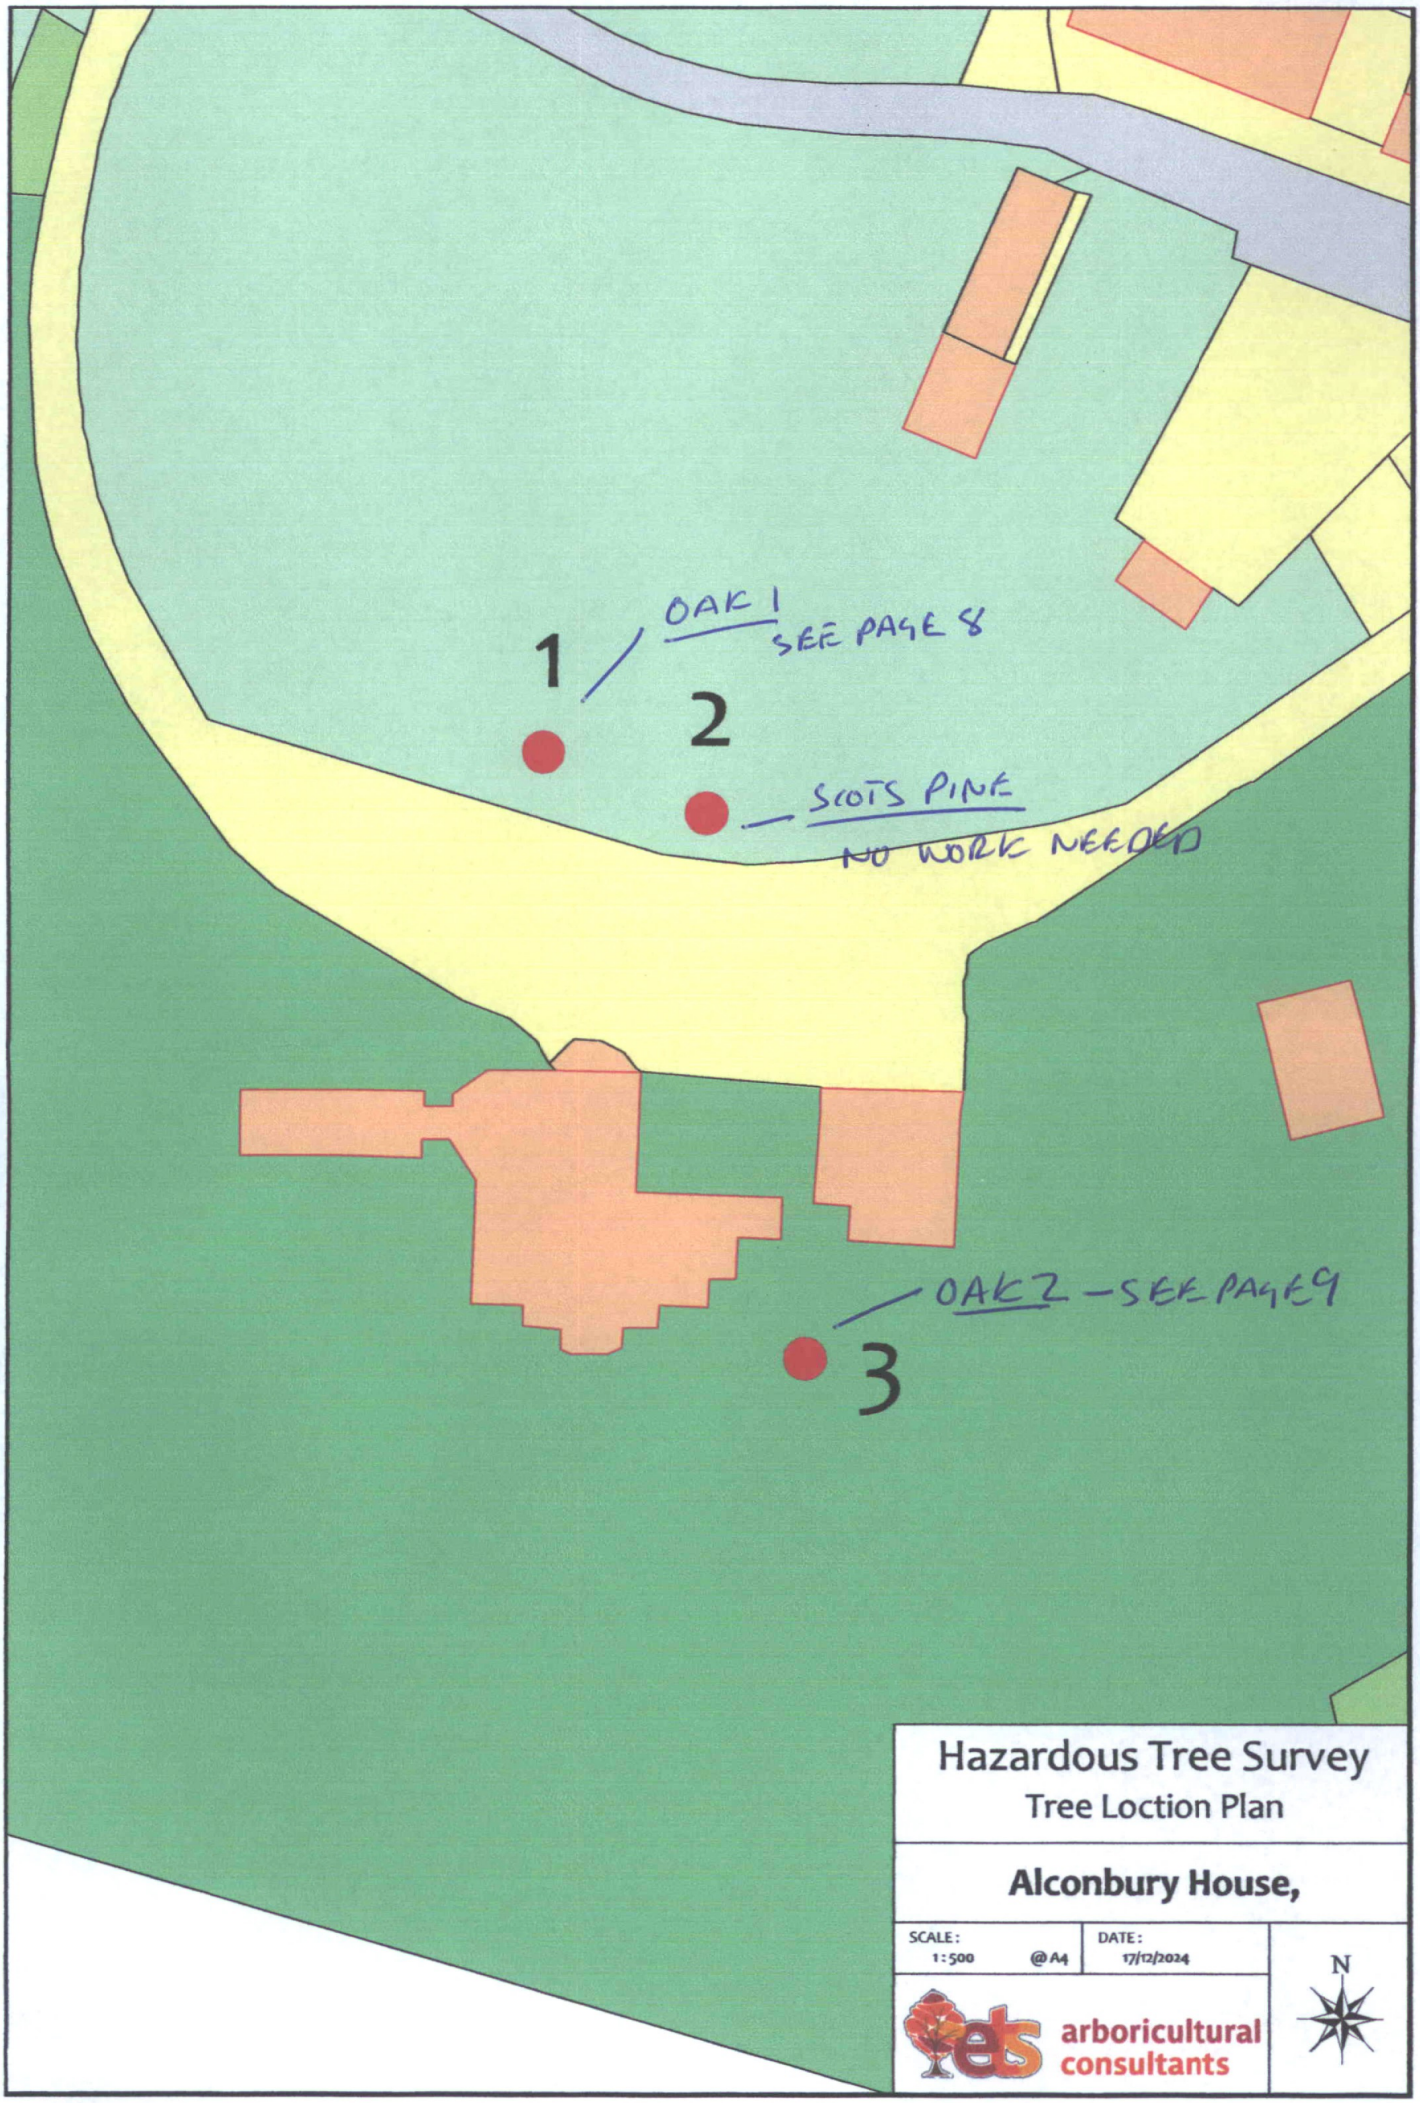


Hazardous Tree Survey

Tree Loction Plan

Alconbury House,

SCALE: 1:500 @ A4

DATE: 17/12/2024

arboricultural consultants

N