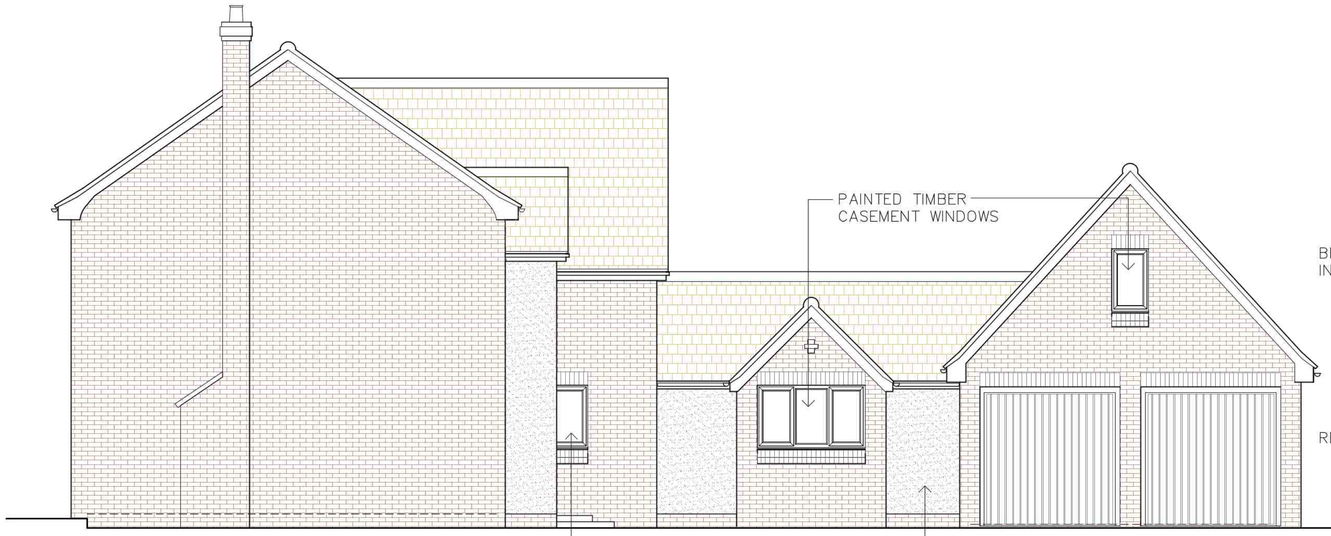

West Elevation

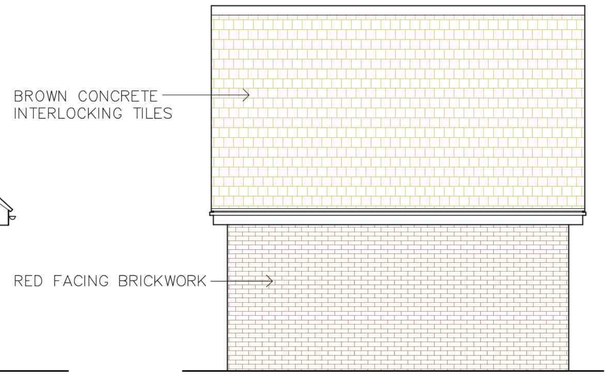

North Elevation



North Elevation



South Elevation

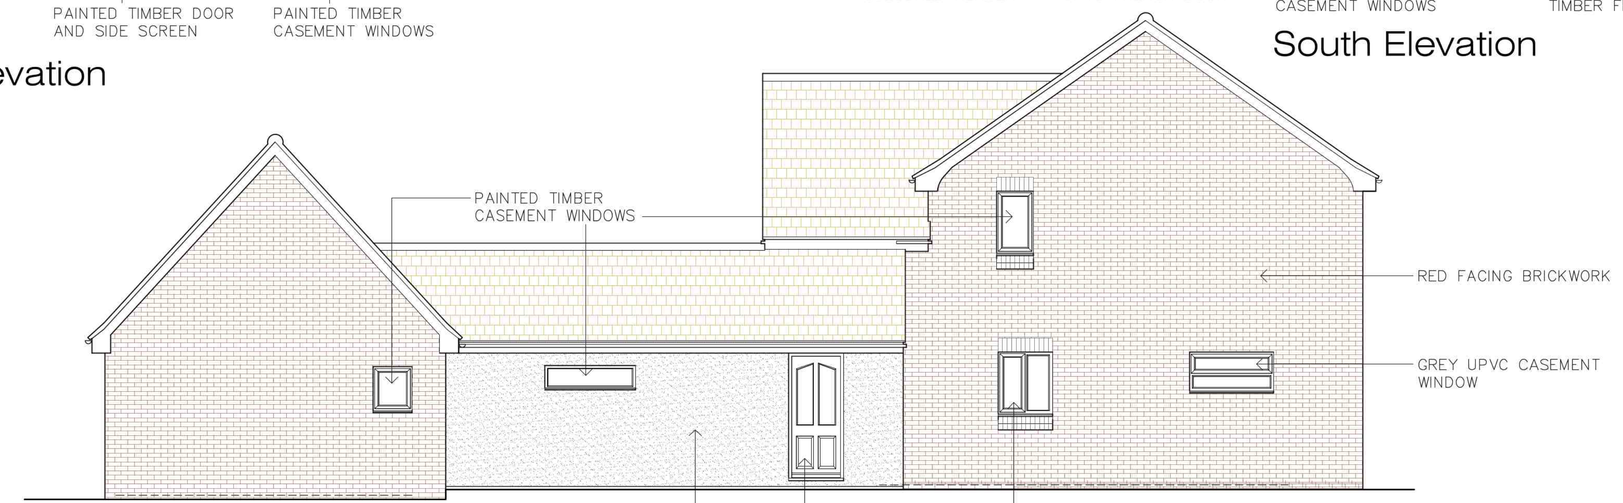

East Elevation

NOTES.

0 1.0 2.0 3.0 4.0

SCALE METERS 1:100

1. ALL DISCREPANCIES TO BE REFERRED TO THE ARCHITECT BEFORE COMMENCING.
2. THIS DRAWING IS COPYRIGHT

N.B. – ALL WINDOWS AND DOORS ARE GREY IN COLOUR

Rev.	Description	Date
A	MISSING FIRST FLOOR WINDOW ADDED TO EAST ELEVATION	18-02-25

Status: PLANNING ISSUE

PAUL LUNN Architectural

PAUL LUNN Architectural Limited
Registered in England and Wales no.13989377
Registered Office: 1 Brodie Place, Hampton Gardens, Peterborough, PE7 8QD
07703 163402 design@paullunn.co.uk

Client: Mr & Mrs S Lomax

Project: 2 The Gardens
High Street
Sawtry, Huntingdon PE28 5SU

Drawing Title: EXISTING ELEVATIONS

Scale @ A3	Date	Drawn by
1:100	14-02-2025	P.V.L.
Project # **1164**	Drawing # **02**	Revision **A**