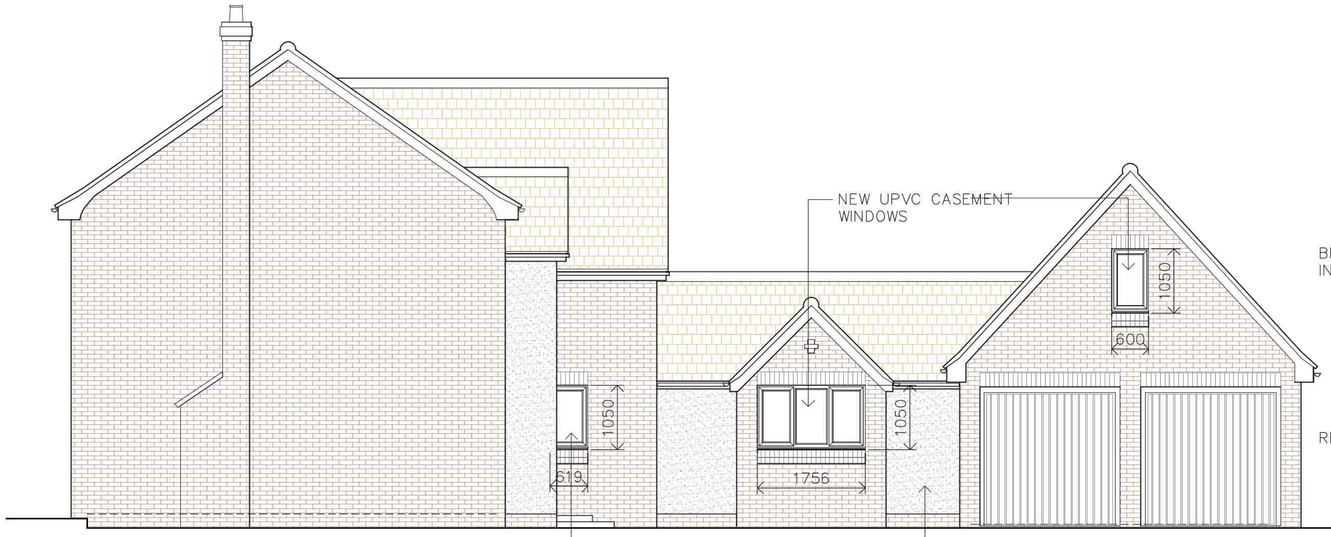

West Elevation

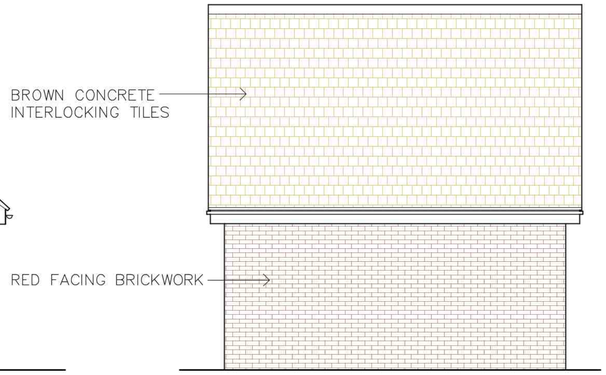

North Elevation

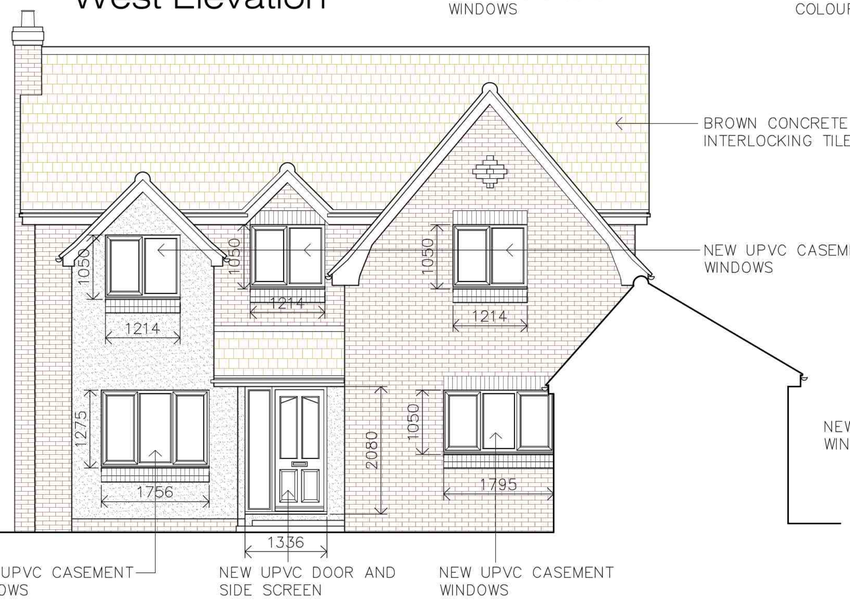

North Elevation

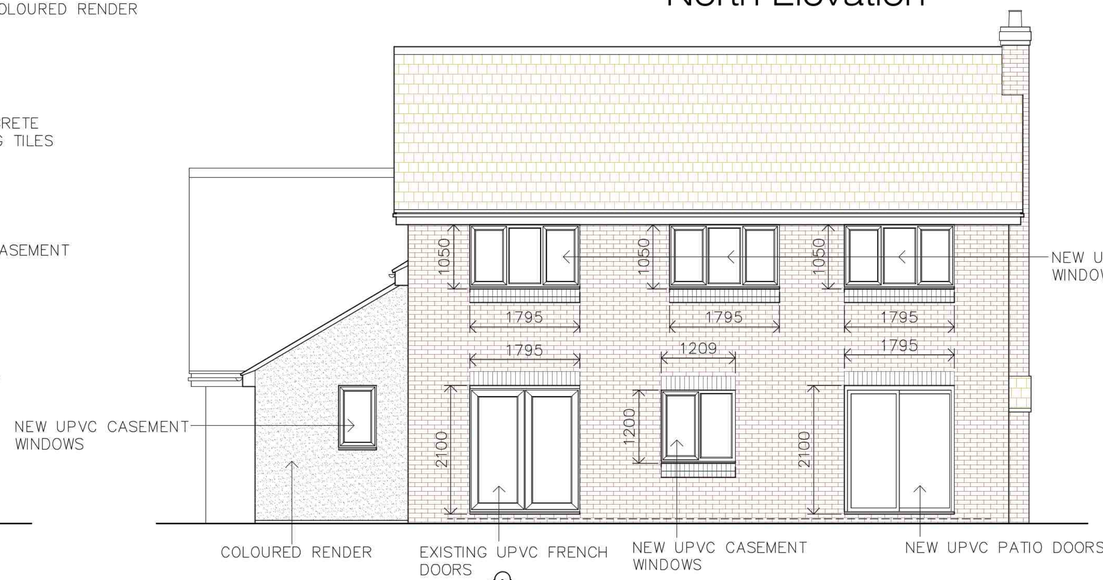

South Elevation

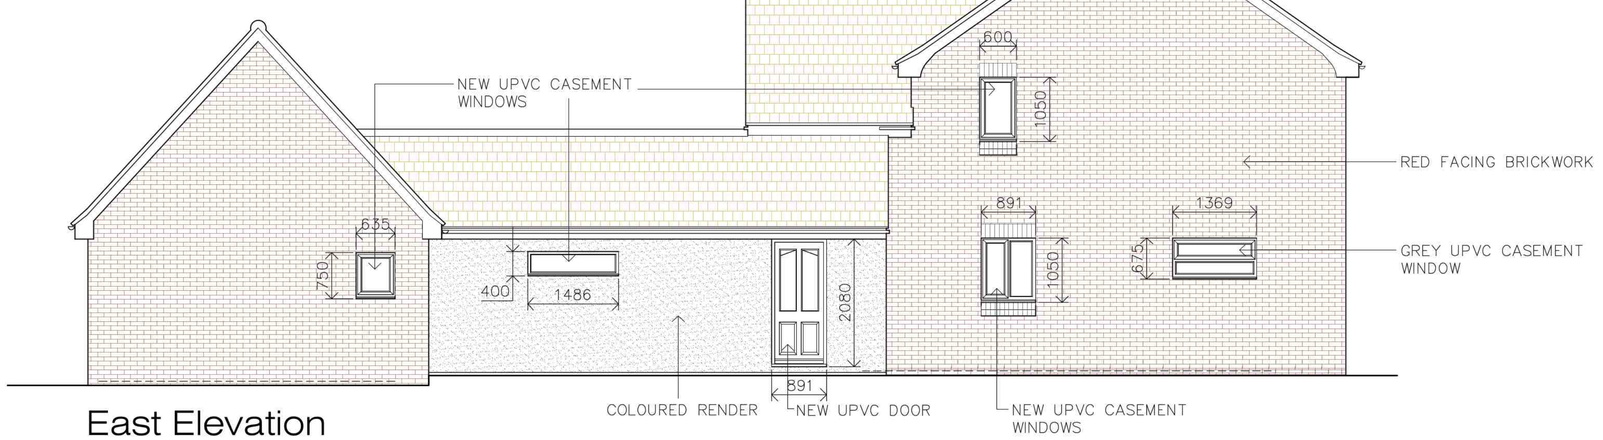

East Elevation

NOTES.

0 1.0 2.0 3.0 4.0

SCALE METERS 1:100

1. ALL DISCREPANCIES TO BE REFERRED TO THE ARCHITECT BEFORE COMMENCING.
2. THIS DRAWING IS COPYRIGHT
3. ALL DIMENSIONS ARE OF EXISTING OPENING AND ARE TO BE CHECKED ON SITE

N.B. – ALL WINDOWS AND DOORS ARE TO BE GREY IN COLOUR

Rev.	Description	Date
A	DIMENSIONS ADDED	18–02–25

Status: PLANNING ISSUE

PAUL LUNN Architectural

PAUL LUNN Architectural Limited
Registered in England and Wales no.13989377
Registered Office: 1 Brodie Place, Hampton Gardens, Peterborough, PE7 8QD
07703 163402 design@paullunn.co.uk

Client: Mr & Mrs S Lomax

Project: 2 The Gardens
High Street
Sawtry, Huntingdon PE28 5SU

Drawing Title: PROPOSED ELEVATIONS

Scale @ A3	Date	Drawn by
1:100	14-02-2025	P.V.L.
Project #	**Drawing #**	**Revision**
1164	**03**	**A**