
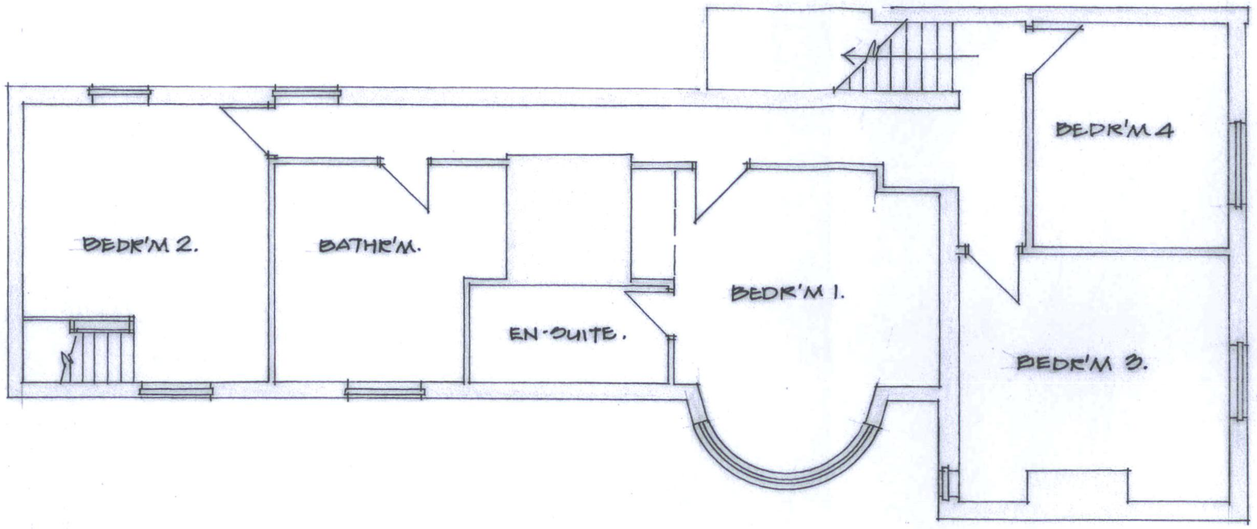


First Floor

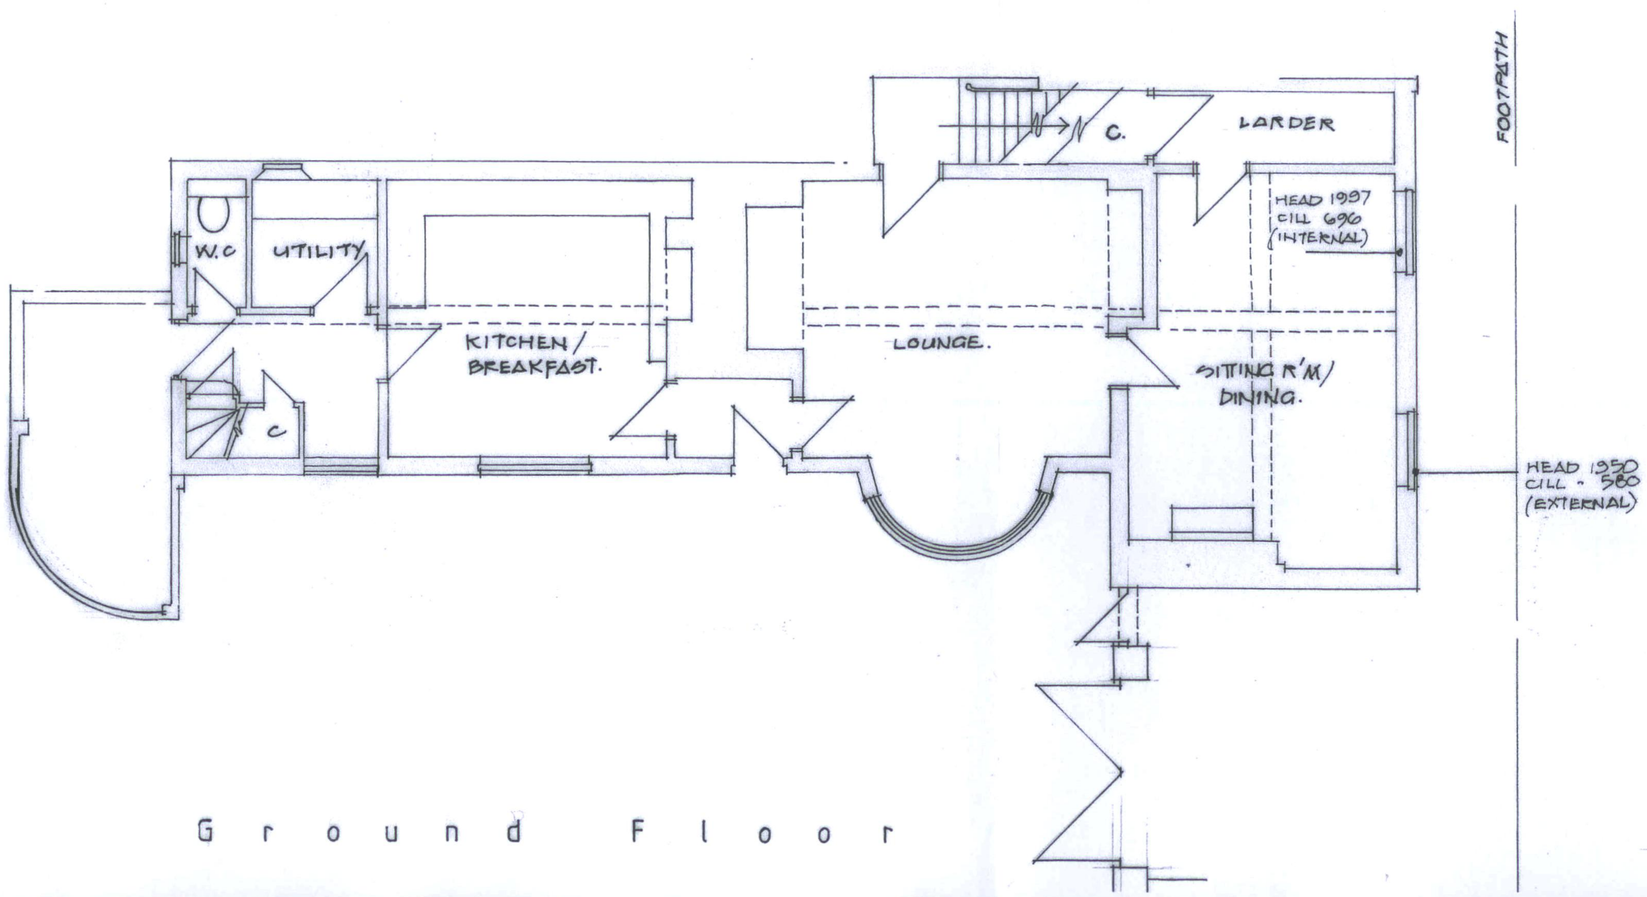

Ground Floor

0 1 2 3 4 5

Russell Payne MCIAT
Chartered Architectural Technologist
Read House
87 High Street,
Warboys, Cambs. PE28 2TB
Tel:01487 825266
russellpayne.mciat@gmail.com

Project
PROPOSED PORCH EXTENSION.
REPLACEMENT OF ANº WINDOWS &
INTERNAL REFURBISHMENT WORKS TO:-
THE OLD PRIORY, 24 HIGH STREET,
NEEDINGWORTH. PE27 4SA.
FOR:- MR & MRS L. NOBLE.

Drawing
PLANS AS EXISTING.

© This drawing is the copyright of Russell Payne MCIAT and must not be reproduced without authorisation.

Scale	1:100 - A2.	Date	JUNE 2025.
Drawn	RAP.		
Drwg. No.	25:1341/1	Rev.	