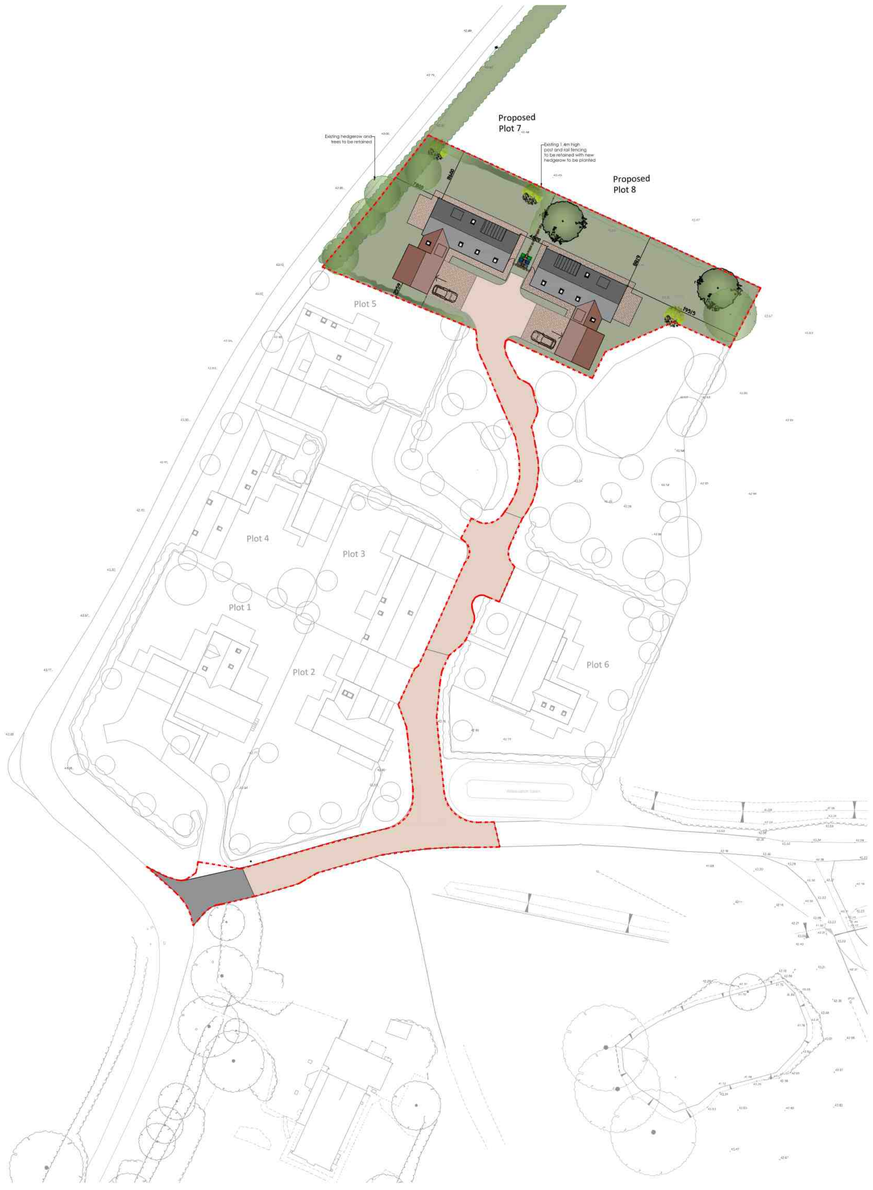

1:500 Proposed Site Plan

SCALE 1:500 (METRES)
0 5 10 15 20



1:1250 Site Location Plan

SCALE 1:1250 (METRES)
0 20 40 60

REV	DATE	BY	REVISION NOTES

Suite 2, Clare Hall,
St Ives Business Park,
Parsons Green,
St Ives,
Cambs, PE27 4WY

© COPYRIGHT

Tel: 01480 494969
Email: enquiries@planningandarchitecture.co.uk
Web: www.planningandarchitecture.co.uk

PARTNERS in PLANNING and ARCHITECTURE

PROJECT
Proposed farmstead re-development
Washingley Farm
Great Stukeley
Huntingdon
PE28 4AE

CLIENT
Mr P. Allgood

DRAWING TITLE
Location Plan and Proposed Site Plan

DRAWN BY	SCALE	
SD	1:500, 1:1250 @ A1	
DATE	DWG. No.	REV.
21/05/25	2018.14.200	