

SOUTH WEST REAR ELEVATION

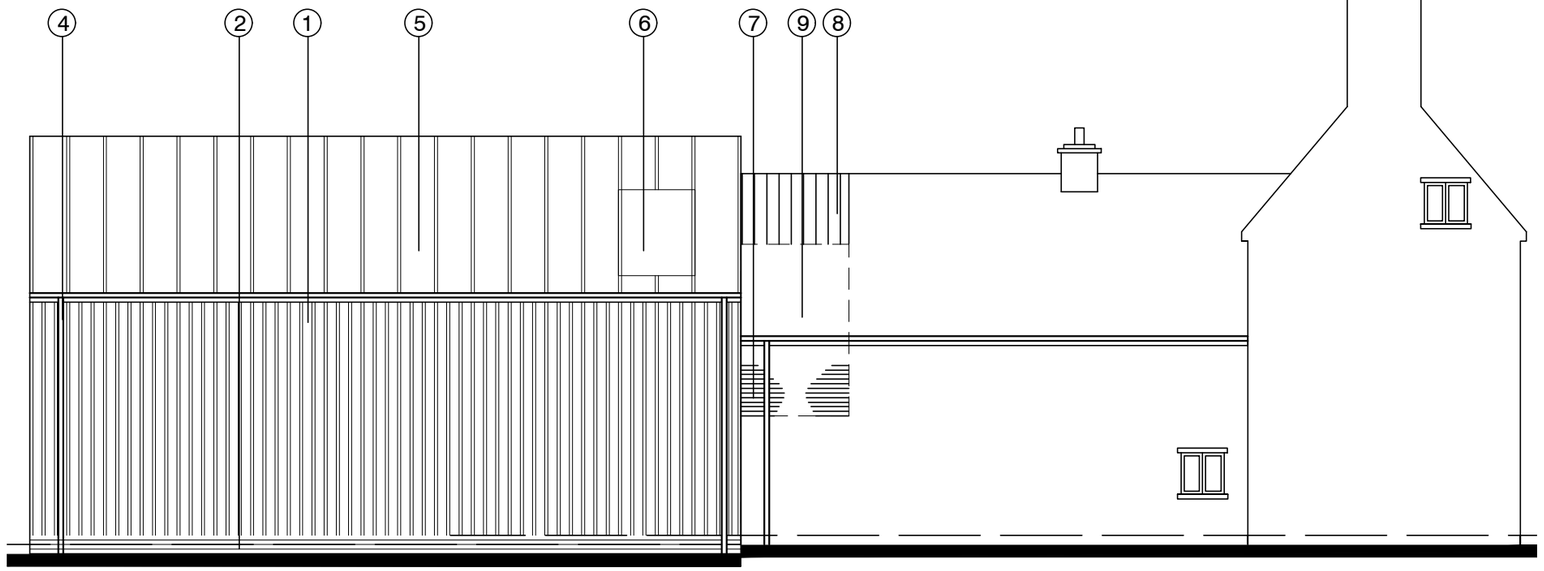

SOUTH SIDE ELEVATION

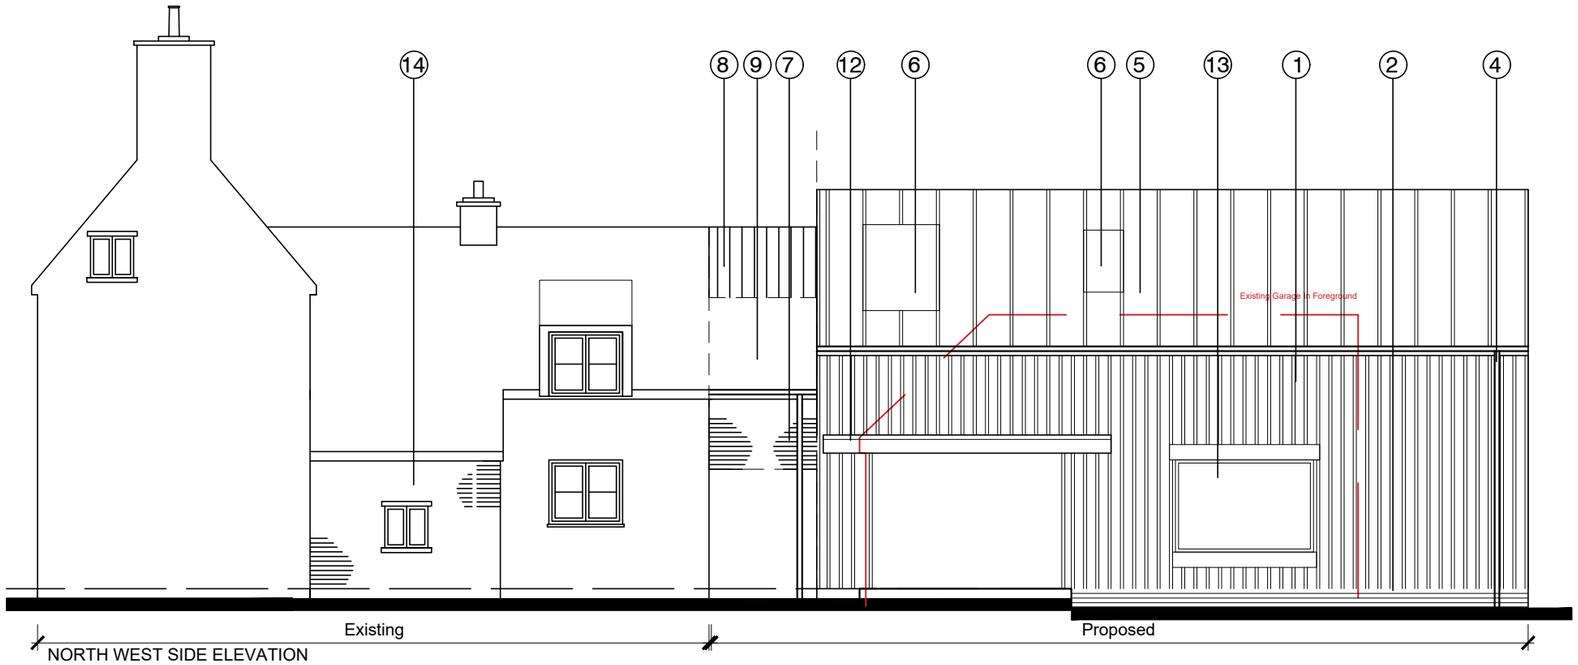

NORTH WEST SIDE ELEVATION

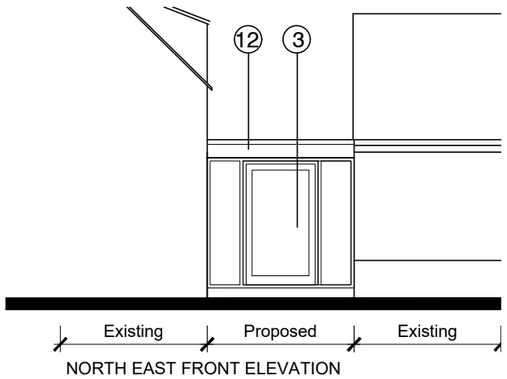

NORTH EAST FRONT ELEVATION

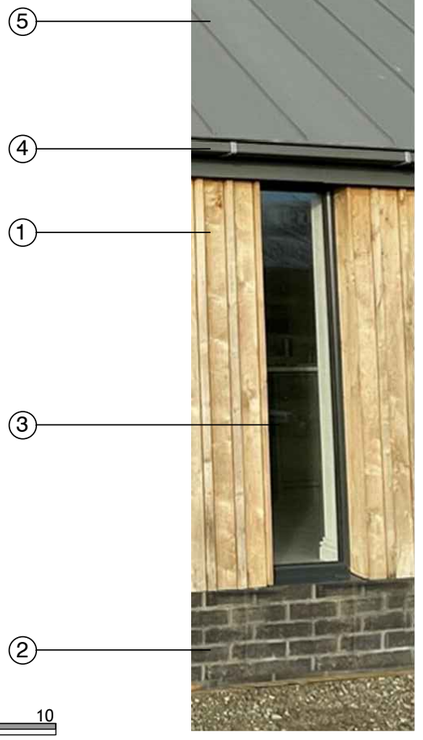

0 1 2 3 5 10

SCALE 1:100

MATERIAL KEY

1. Vertical Cladding (Natural Finish)
2. Engineering Brick Plinth (Blue/ Black)
3. Aluminum Windows & Doors (Dark Grey)
4. Aluminum Rainwater Good (Dark Grey)
5. Standing Seam Aluminum Roof (Mid Grey)
6. Roof Lights (Dark Grey)
7. New Brickwork to match existing
8. New Roof Tiles to match existing
9. Existing Eaves a Ridge Raised
10. Flat Seam Aluminum Gable Facia with Vertical Cladding Internal Returns
11. Glazed Balcony Balustrade
12. Flat Standing Seam Aluminum Roof (Mid Grey)
13. Aluminium Oriel Bay Window
14. Utility Room Rebuilt to existing materials

SCALE	1/100@A3	DATE	MAR_25
DRAWN	PJP	CHK	PJP
DRAWING NO.	PL007	REV	-

TITLE
35_MAIN_ROAD
STONELY_PE19_5EH

DETAILS
PROPOSED
ELEVATIONS

PjP ARCHITECT

PjP Architect
School House
Melchbourne
MK44 1BB
T: 07801054648

mail - peterprescott79@aol.co.uk
web - www.pjparchitect.com