
A1

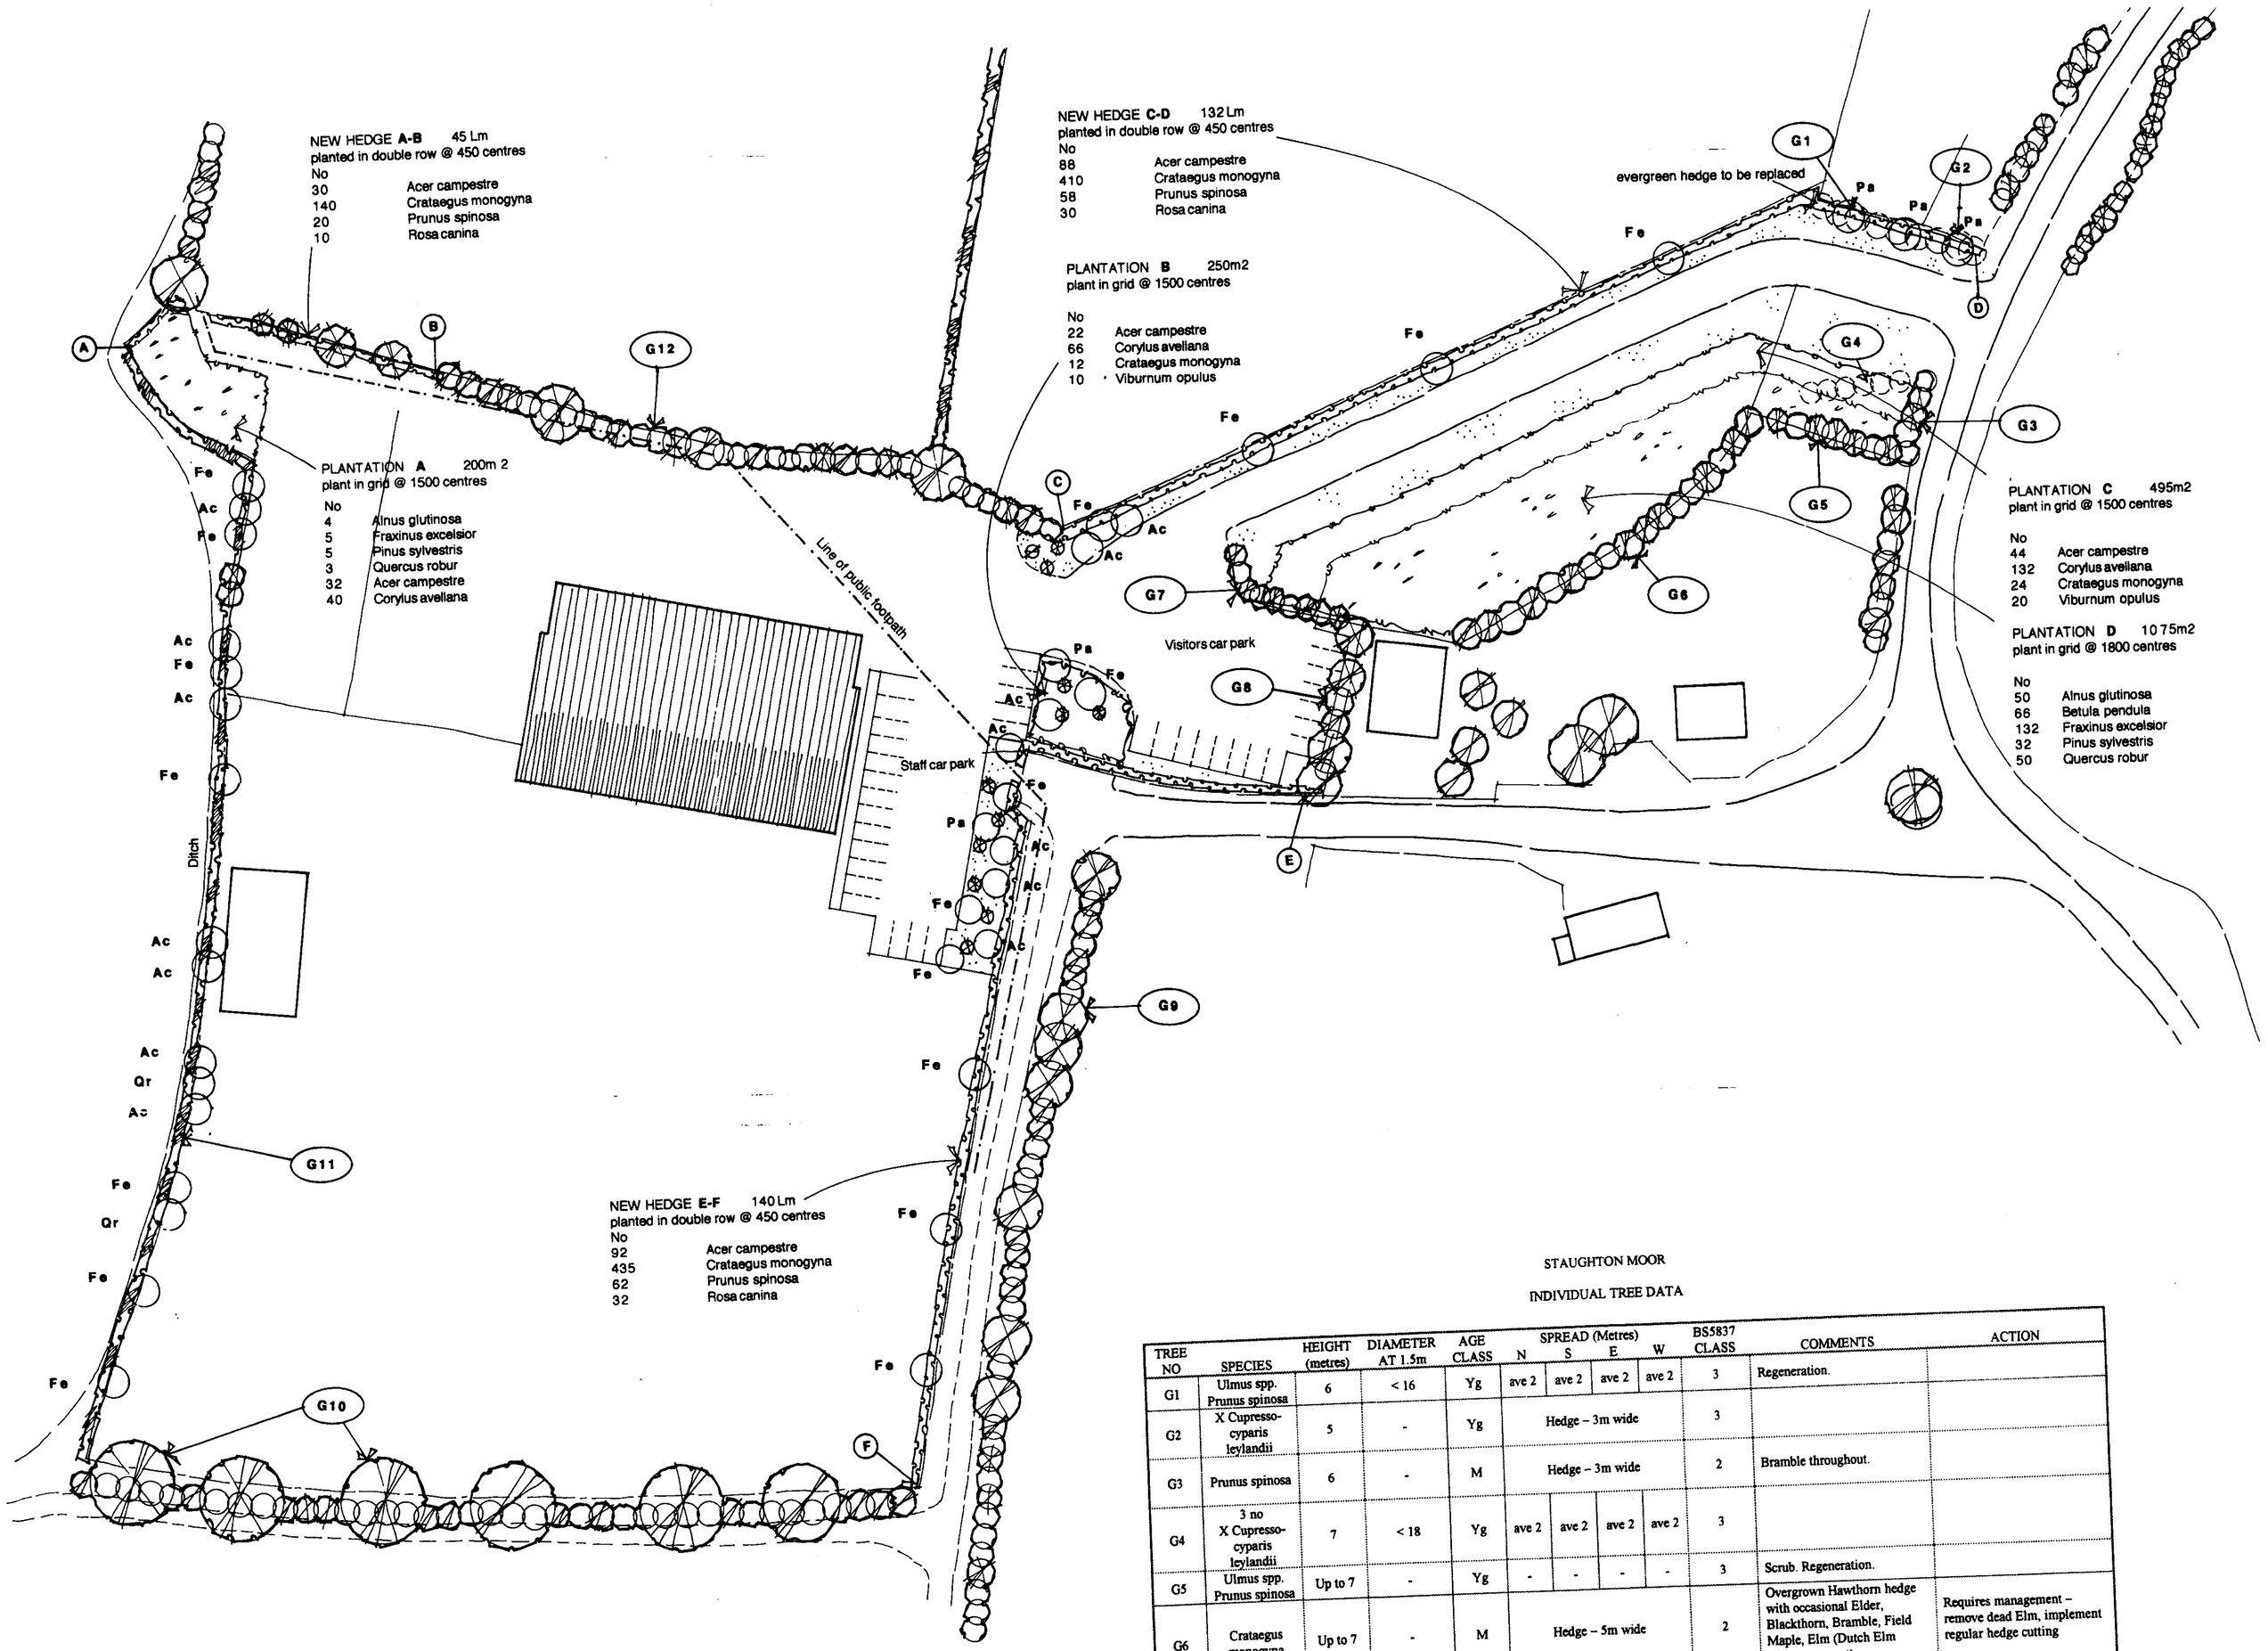

Reproduced from Landplan Ordnance Survey Information with permission of The Controller of HMSO. Crown copyright 2001. All rights reserved. Reproduced under Licence No: AL 100034343

LEGEND

- Existing trees and hedges
- G7 — tree reference number refer to Idividual Tree Data carried out by David Brown, FArbor A.
- Proposed individual trees
- Proposed plantation & edge mix
- Proposed hedges
- Grassareas

PLANT SCHEDULE

Proposed trees

		stock size	total nos.
Ac	Acer campestre	8-10cm girth	13
Fe	Fraxinus excelsior	8-10cm girth	18
Pa	Prunus avium	8-10cm girth	5
Qr	Quercus robur	8-10cm girth	2
	Pinus sylvestris	450-600mm cg	12

Plantations
Trees : plant in grid @ 1800-1500 centres

	stock size	total nos.
Alnus glutinosa	600-900mm	54
Betula pendula	600-900mm	66
Fraxinus excelsior	600-900mm	137
Pinus sylvestris	300-450mm cg	37
Quercus robur	450-600mm	53

Shrubs :

Acer campestre	600-900mm	98
Corylus avellana	600-900mm	238
Crataegus monogyna	600-900mm	36
Viburnum opulus	600-900mm	30

Proposed hedges
Mixed hawthorn hedge planted in double row @ 450 centres

%		stock size	total nos
15	Acer campestre	450-600mm	210
70	Crataegus monogyna	450-600mm	985
10	Prunus spinosa	450-600mm	140
5	Rosa canina	450-600mm	72

STAUGHTON MOOR

INDIVIDUAL TREE DATA

TREE NO	SPECIES	HEIGHT (metres)	DIAMETER AT 1.5m	AGE CLASS	SPREAD (Metres) N	S	E	W	BS5837 CLASS	COMMENTS	ACTION
G1	Ulmus spp. Prunus spinosa	6	< 16	Yg	ave 2	ave 2	ave 2	ave 2	3	Regeneration.	
G2	X Cupresso-cyparis leylandii	5	-	Yg	Hedge – 3m wide				3		
G3	Prunus spinosa	6	-	M	Hedge – 3m wide				2	Bramble throughout.	
G4	3 no X Cupresso-cyparis leylandii	7	< 18	Yg	ave 2	ave 2	ave 2	ave 2	3		
G5	Ulmus spp. Prunus spinosa	Up to 7	-	Yg	-	-	-	-	3	Scrub. Regeneration.	
G6	Crataegus monogyna	Up to 7	-	M	Hedge – 5m wide				2	Overgrown Hawthorn hedge with occasional Elder, Blackthorn, Bramble, Field Maple, Elm (Dutch Elm Disease present).	Requires management – remove dead Elm, implement regular hedge cutting
G7	Prunus spinosa	Up to 5	-	Yg	Hedge – 2m wide				3	Elder and Bramble also present.	
G8	Fraxinus excelsior	Up to 13	Up to 30	Mg	ave 5	ave 5	ave 5	ave 5	3	Also one young Oak and many Ash of coppice origin.	Requires management – re-coppice, select standards, diversify.
G9	Fraxinus excelsior, Acer campestre, Prunus spinosa	Up to 10	-	Mg	Hedge – 8m wide				2		Requires management – re-coppice, select standards, diversify.
G10	Quercus robur, Fraxinus excelsior	Up to 18	Oak – est 90	M-OM	up to 9	up to 9	up to 9	up to 9	1	Important landscape feature. Offsite trees about 8m distance from boundary. Several stag-headed trees with major deadwood.	
G11	Mixed native species hedge	3	-	M	Hedge – 3m wide				1	Important hedgerow beyond site boundary. Blackthorn, Bramble, Dog Rose, Elder, Hazel, Grey Sallow, Elm (Dutch Elm Disease present), Field Maple, Ash Generally 3m height – occasional Elm up to 6m.	
G12	Fraxinus excelsior, Crataegus monogyna	Up to 12	-	M	Hedge – 5m wide				2	Ash (Yg-Mg, one is OM and decayed, many coppice origin, up to 12m height). Hawthorn (M, overgrown, up to 7m height). Also Blackthorn, Hazel, Bramble.	Requires management – Re-coppice, select standards, implement regular hedge cutting.

HUNTINGDONSHIRE DISTRICT COUNCIL
APPROVED PLANNING
APPLICATION No 01/00536
DATED 22/10/01
SIGNED

Scale Reference
1:1 — 50mm
1:100 — 5m
1:20 — 1000mm
1:200 — 10m
1:5 — 250mm
1:50 — 2.5m
1:1250 — 62.5m
1:2500 — 125m

Revision:

JAMIE BUCHANAN Landscape Architect
25 High Street, Histon, Cambridge CB4 9JD, UK
Tel: +44 (0) 1223 23 79 79
Fax: +44 (0) 1223 23 79 80


Job: PROPOSED UNIVERSAL SALVAGE DEVELOPMENT STAUGHTON MOOR

Scale: 1:500 Date: AUGUST 2001 Ref: (175)2.01 Rev:


Drawing: LANDSCAPE PROPOSALS

H00536/01 A1

© THIS DRAWING IS THE COPYRIGHT OF TRAER CLARK LIMITED AND MUST NOT BE REPRODUCED IN WHOLE OR IN PART WITHOUT PERMISSION

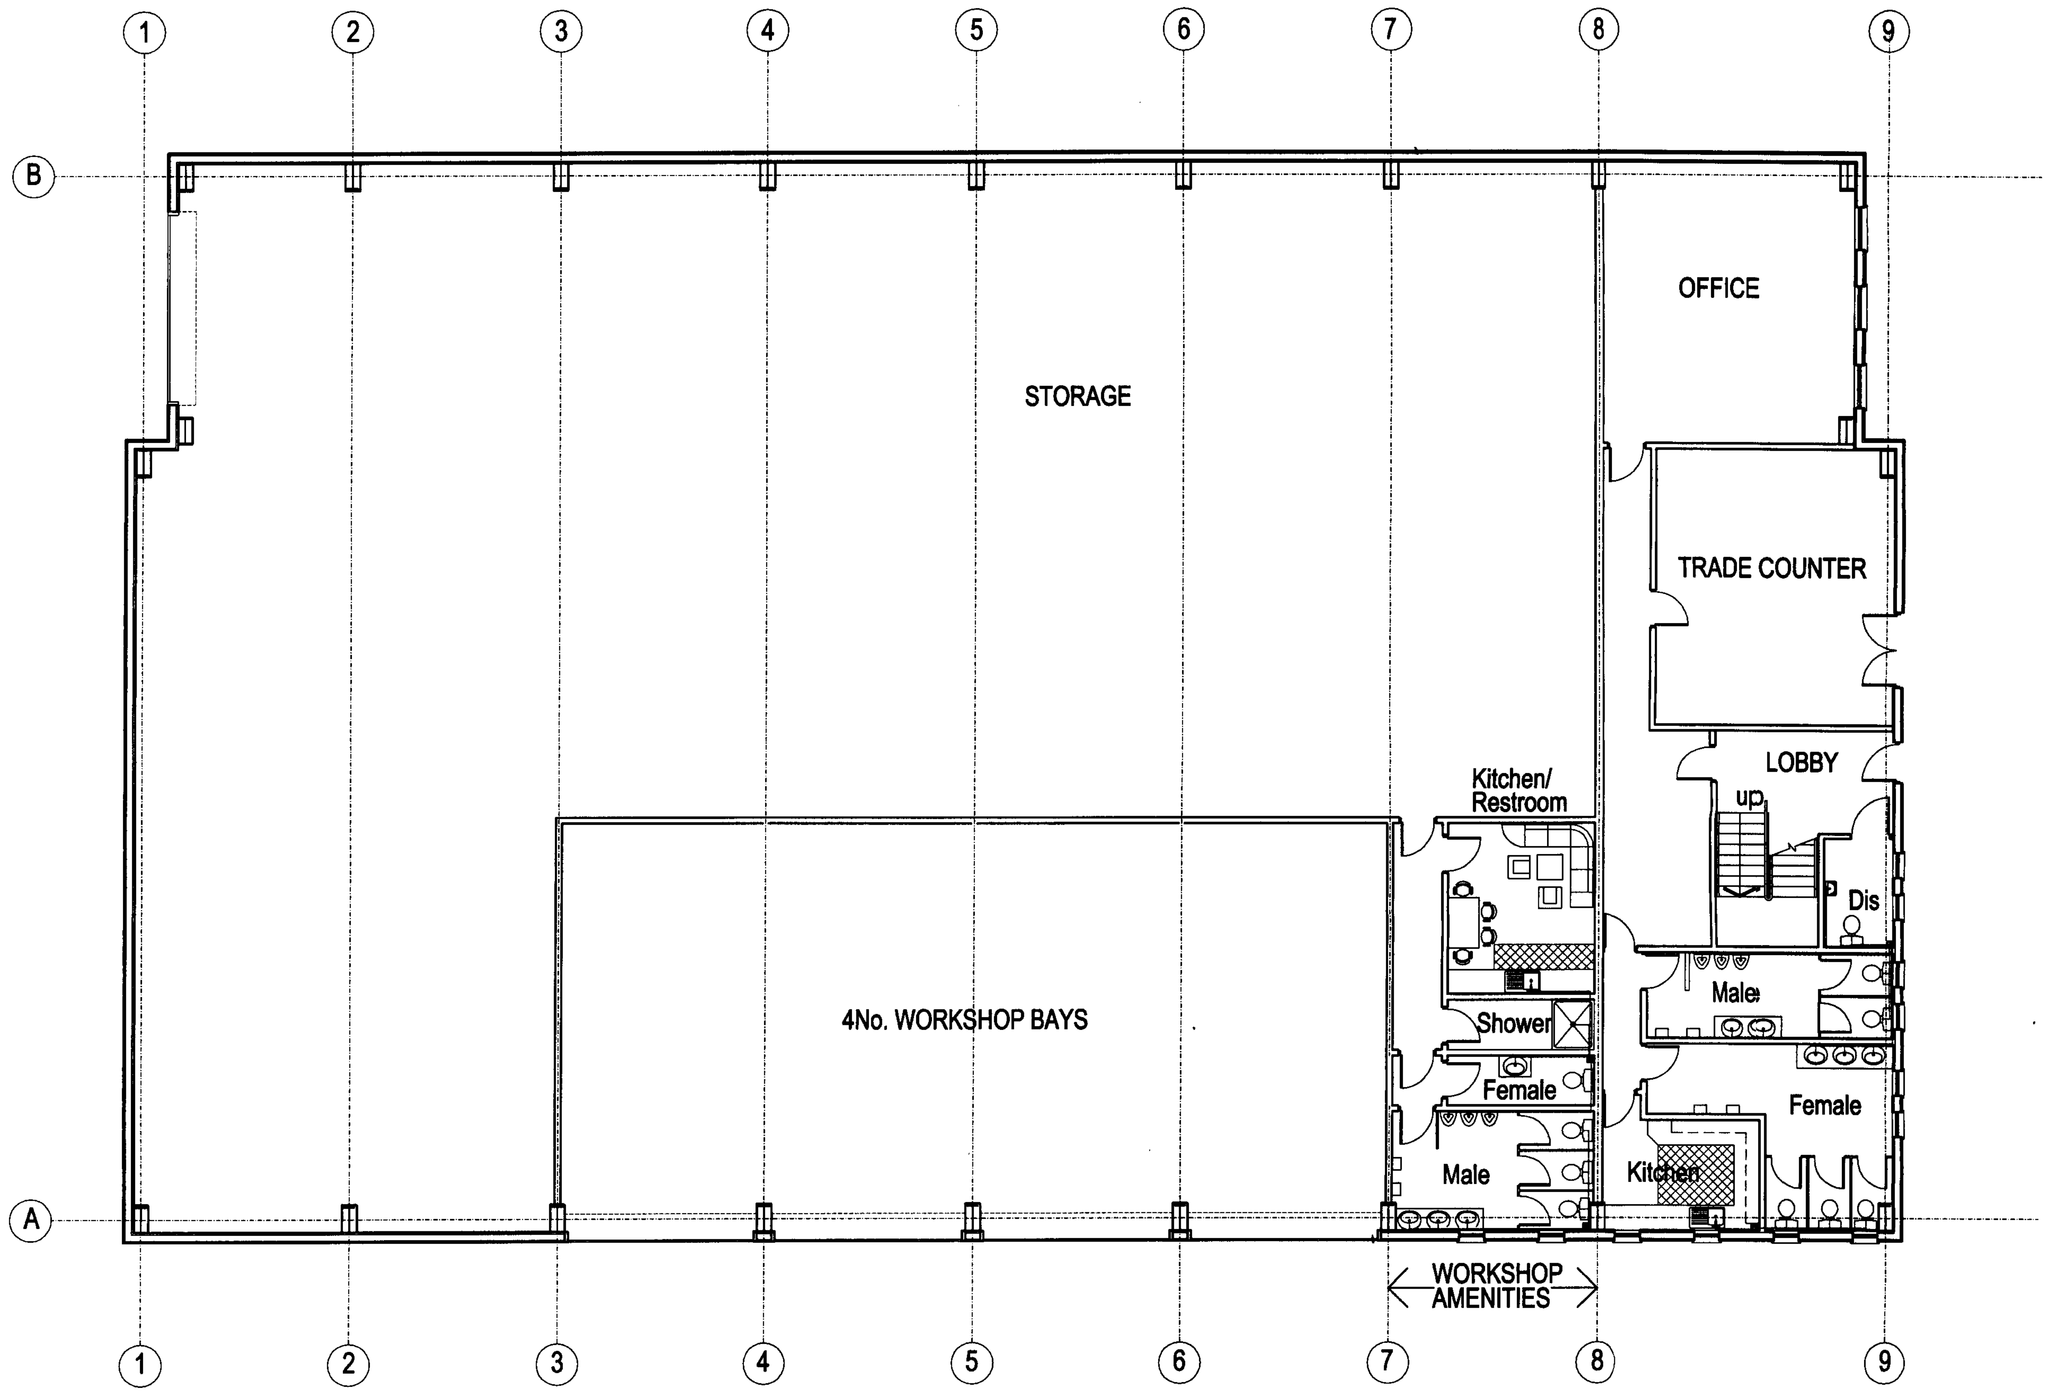

PROPOSED GROUND FLOOR PLAN

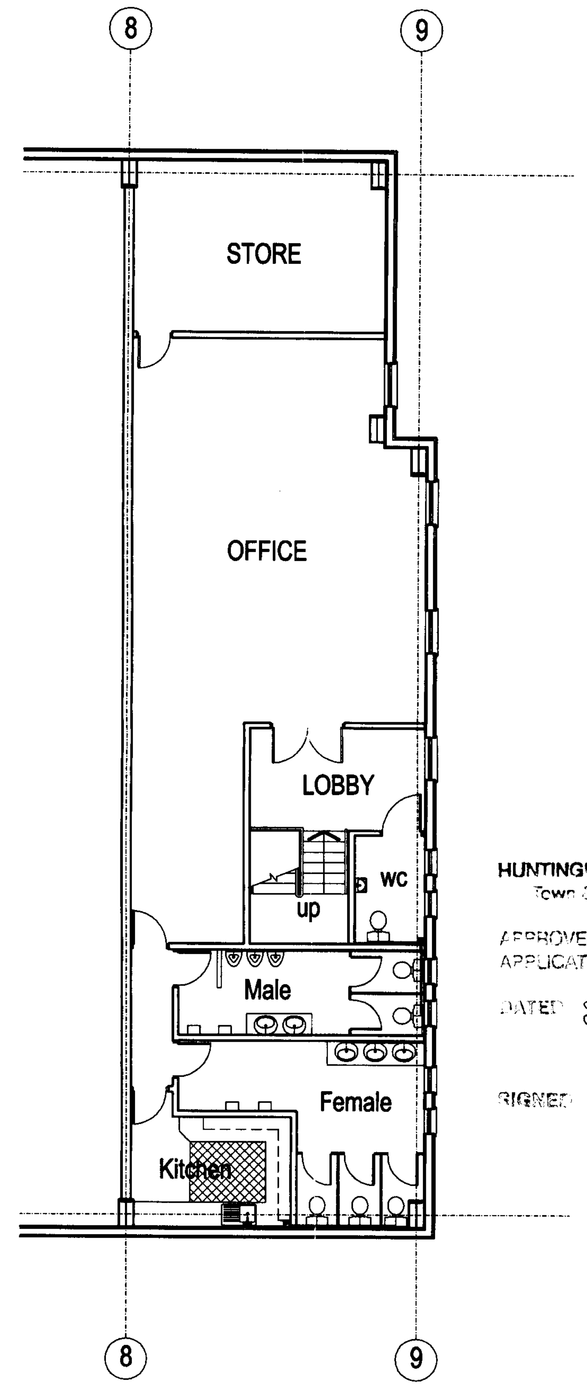

FIRST FLOOR

HUNTINGDONSHIRE DISTRICT
Town & Country
APPROVED
APPLICATION
DATED 02110101
SIGNED
OPER
PLANNING
REF

no.	date

Scale Reference

1:1 — 50mm
1:100 — 5M
1:20 — 1000mm
1:200 — 10M
1:5 — 250mm
1:50 — 2.5M
1:1250 — 60M
1:2500 — 120M

project
PROPOSED NEW DEVELOPMENT, FOR UNIVERSAL SALVAGE

client
UNIVERSAL SALVAGE Plc

title
PROPOSED PLAN

scale	job no.	rev.
1:100	0886 : 002	


date	drawn	chkd.	approved
MARCH 2001	DC		

TRAER CLARK
CHARTERED ARCHITECTS
57 Crown Street Brentwood Essex CM14 4BD
Tel 01277 261293 Fax 01277 262824 : office@traerclark.ltd.uk


A1

H00536/01


© THIS DRAWING IS THE COPYRIGHT OF TRAER CLARK LIMITED AND MUST NOT BE REPRODUCED IN WHOLE OR IN PART WITHOUT PERMISSION

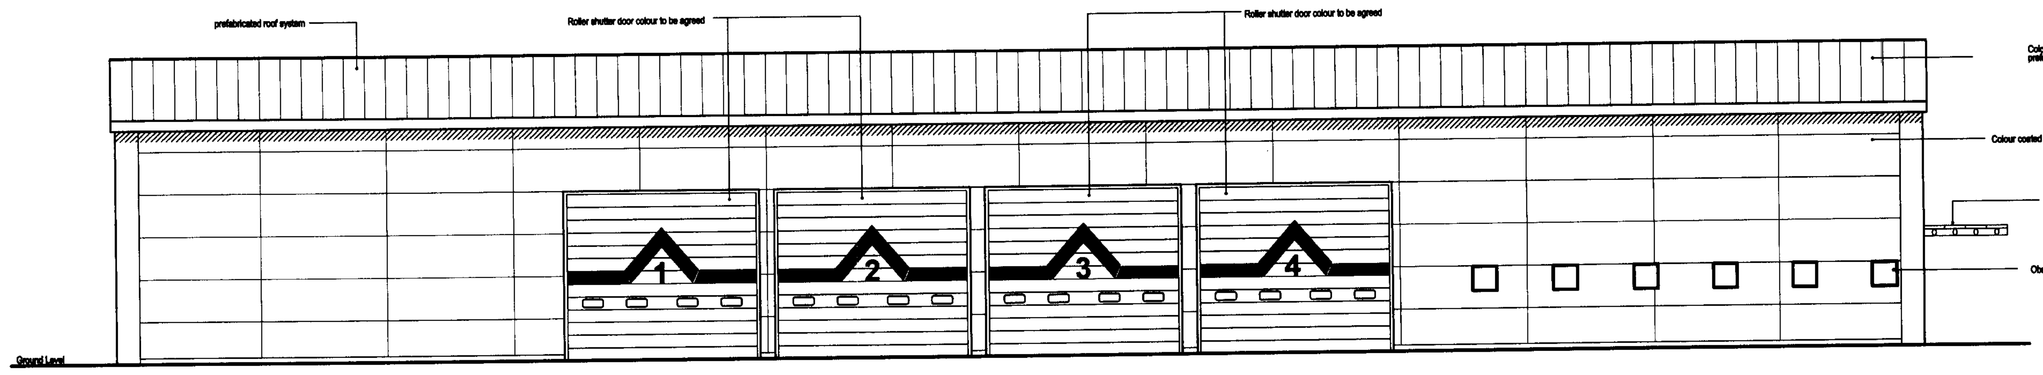


FRONT ELEVATION

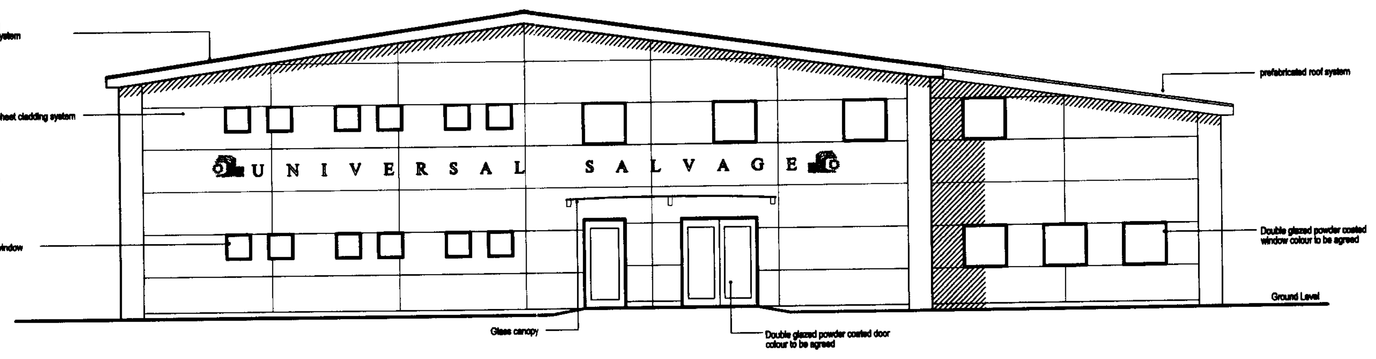

SIDE ELEVATION

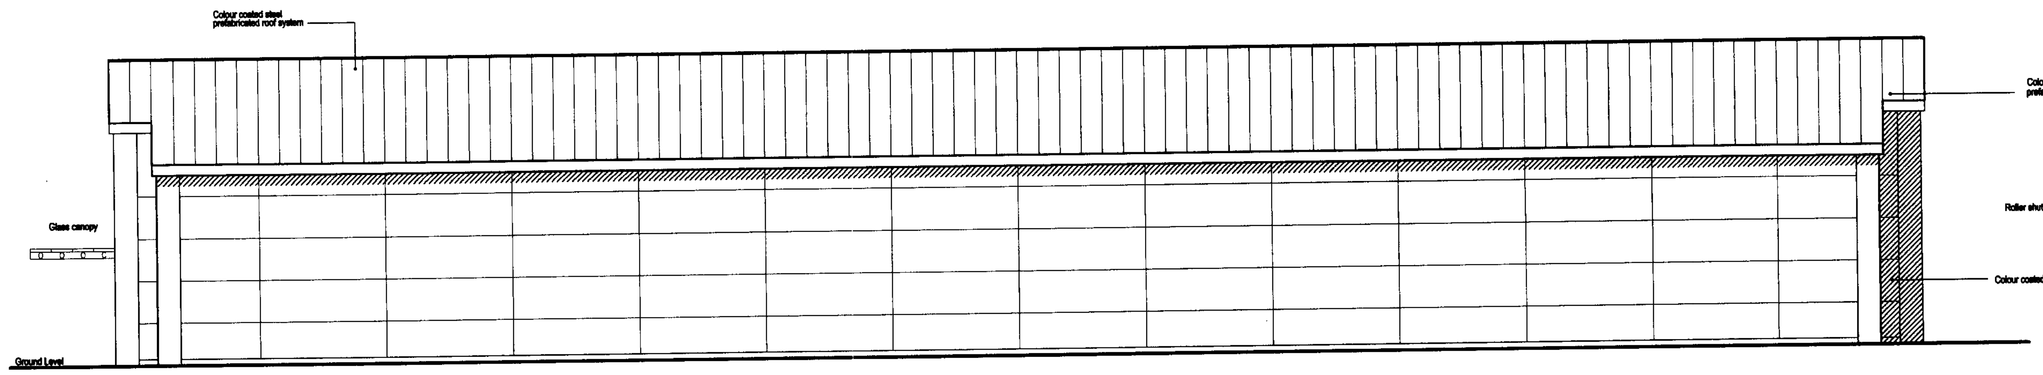

REAR ELEVATION

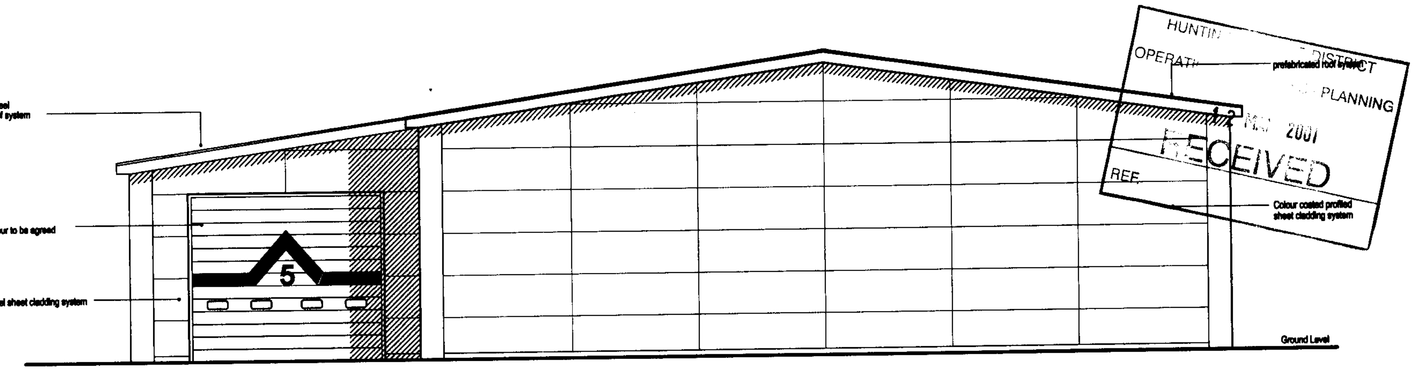

SIDE ELEVATION

HUNTINGDONSHIRE DISTRICT COUNCIL
OPERATIONAL SERVICES DISTRICT PLANNING
REF.
RECEIVED
2 NOV 2001
Colour coated profiled sheet cladding system

no.	date

HUNTINGDONSHIRE DISTRICT COUNCIL
PLANNING PERMISSION REFERRED TO IN
APPLICATION NO 01100586
DATED 22/10/01

project
PROPOSED NEW DEVELOPMENT, FOR UNIVERSAL SALVAGE

client
UNIVERSAL SALVAGE Plc

title
PROPOSED ELEVATIONS


scale	job no.	rev.
1:100	0886 : 003	
date	drawn / chkd. / approved	
DEC 2000		

Scale Reference

1:1	50mm
1:100	1M
1:20	1000mm
1:200	10M
1:5	250mm
1:50	2.5M
1:1250	60M
1:2500	120M

TRAER CLARK
CHARTERED ARCHITECTS
57 Crown Street Brentwood Essex CM14 4BD
Tel 01277 261293 Fax 01277 262824 : office@traerclark.ltd.uk

A1

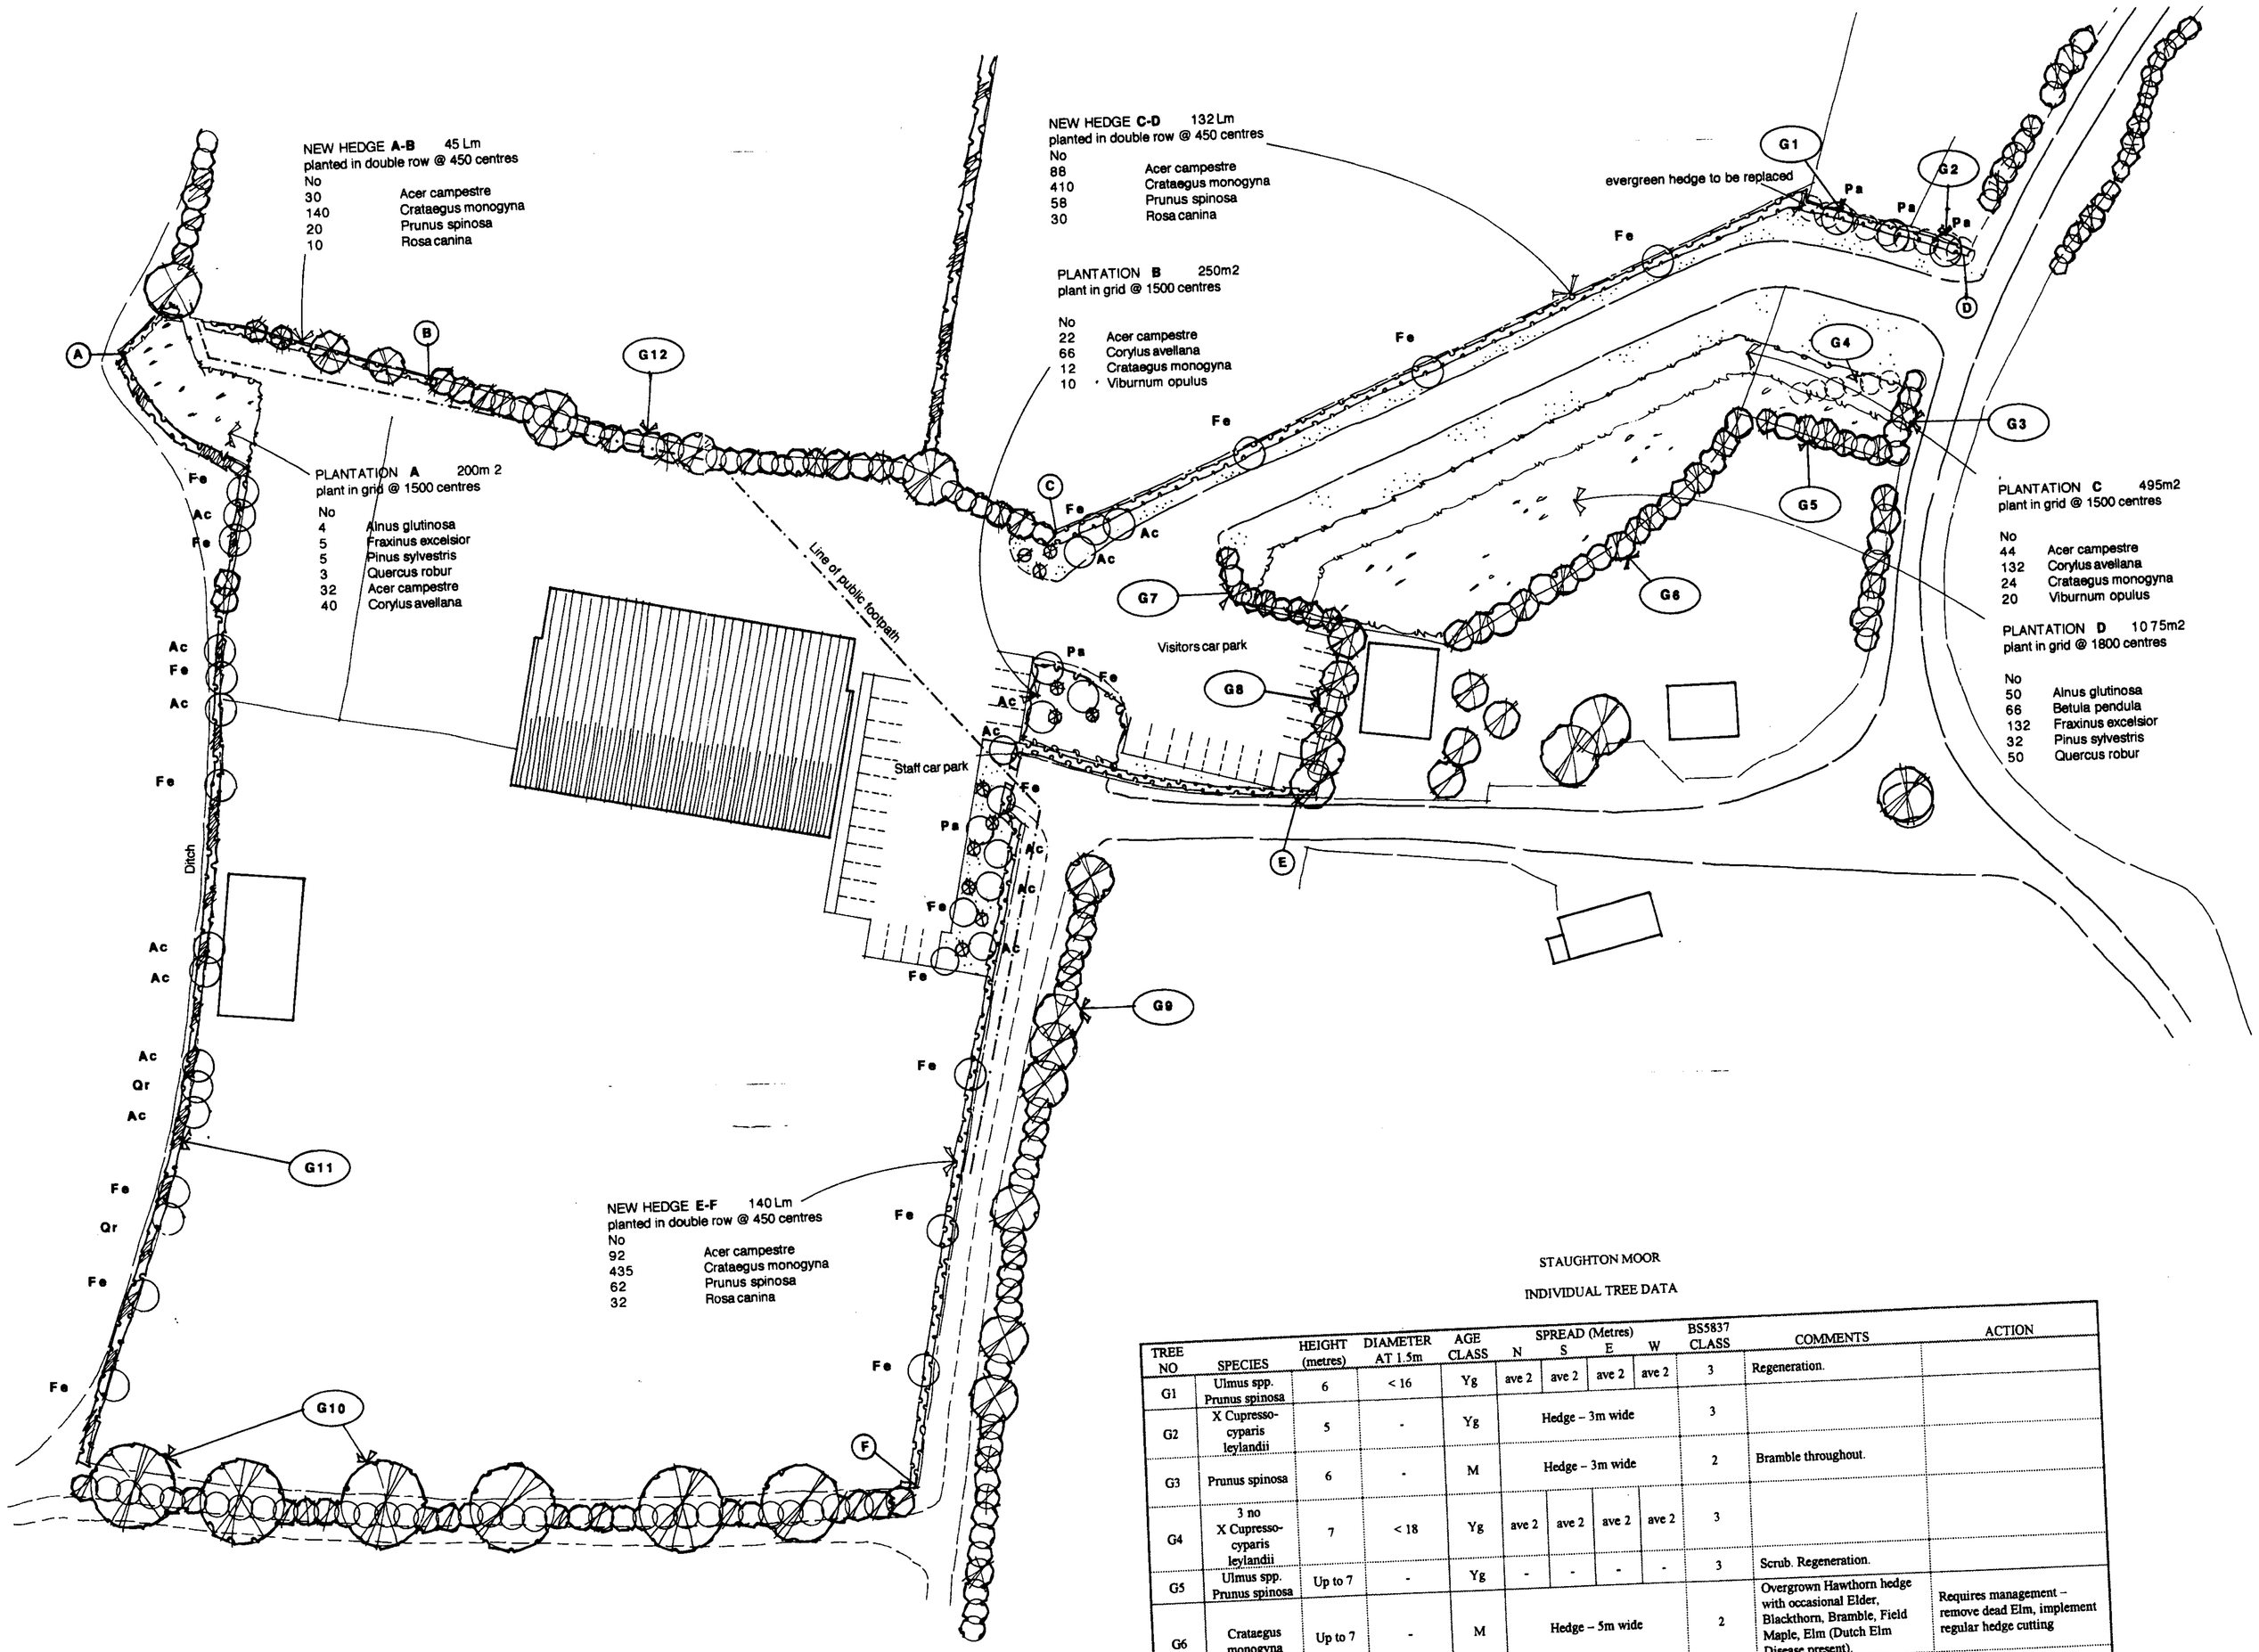

Reproduced from Landplan Ordnance Survey Information with permission of The Controller of HMSO.
Crown copyright 2001. All rights reserved.
Reproduced under Licence No: AL 100034343

LEGEND

- Existing trees and hedges
- G7 — tree reference number refer to idividual Tree Data carried out by David Brown, FArbor A.
- Proposed individual trees
- Proposed plantation & edge mix
- Proposed hedges
- Grassareas

Scale Reference

1:1 — 50mm
1:100 — 5M
1:200 — 1000mm
1:200 — 10M
1:5 — 250mm
1:50 — 2.5M
1:1250 — 60M
1:2500 — 120M

PLANT SCHEDULE

Proposed trees

		stock size	total nos.
Ac	Acer campestre	8-10cm girth	13
Fe	Fraxinus excelsior	8-10cm girth	18
Ps	Prunus avium	8-10cm girth	5
Qr	Quercus robur	8-10cm girth	2
	Pinus sylvestris	450-600mm cg	12

Plantations
Trees : plant in grid @ 1800-1500 centres

	stock size	total nos.
Alnus glutinosa	600-900mm	54
Betula pendula	600-900mm	66
Fraxinus excelsior	600-900mm	137
Pinus sylvestris	300-450mm cg	37
Quercus robur	450-600mm	53

Shrubs :

Acer campestre	600-900mm	98
Corylus avellana	600-900mm	238
Crataegus monogyna	600-900mm	36
Viburnum opulus	600-900mm	30

Proposed hedges
Mixed hawthorn hedge planted in double row @ 450 centres

%		stock size	total nos.
15	Acer campestre	450-600mm	210
70	Crataegus monogyna	450-600mm	985
10	Prunus spinosa	450-600mm	140
5	Rosa canina	450-600mm	72

STAUGHTON MOOR

INDIVIDUAL TREE DATA

TREE NO	SPECIES	HEIGHT (metres)	DIAMETER AT 1.5m	AGE CLASS	SPREAD (Metres) N	S	E	W	BS5837 CLASS	COMMENTS	ACTION
G1	Ulmus spp. Prunus spinosa	6	< 16	Yg	ave 2	ave 2	ave 2	ave 2	3	Regeneration.	
G2	X Cupresso-cyparis leylandii	5	-	Yg	Hedge – 3m wide				3		
G3	Prunus spinosa	6	-	M	Hedge – 3m wide				2	Bramble throughout.	
G4	3 no X Cupresso-cyparis leylandii	7	< 18	Yg	ave 2	ave 2	ave 2	ave 2	3		
G5	Ulmus spp. Prunus spinosa	Up to 7	-	Yg	-	-	-	-	3	Scrub. Regeneration.	
G6	Crataegus monogyna	Up to 7	-	M	Hedge – 5m wide				2	Overgrown Hawthorn hedge with occasional Elder, Blackthorn, Bramble, Field Maple, Elm (Dutch Elm Disease present).	Requires management – remove dead Elm, implement regular hedge cutting
G7	Prunus spinosa	Up to 5	-	Yg	Hedge – 2m wide				3	Elder and Bramble also present.	
G8	Fraxinus excelsior	Up to 13	Up to 30	Mg	ave 5	ave 5	ave 5	ave 5	3	Also one young Oak and many Ash of coppice origin.	Requires management – re-coppice, select standards, diversify.
G9	Fraxinus excelsior, Acer campestre, Prunus spinosa	Up to 10	-	Mg	Hedge – 8m wide				2		Requires management – re-coppice, select standards, diversify.
G10	Quercus robur, Fraxinus excelsior	Up to 18	Oak – est 90	M-OM	up to 9	up to 9	up to 9	up to 9	1	Important landscape feature. Offsite trees about 8m distance from boundary. Several stag-headed trees with major deadwood.	
G11	Mixed native species hedge	3	-	M	Hedge – 3m wide				1	Important hedgerow beyond site boundary. Blackthorn, Bramble, Dog Rose, Elder, Hazel, Grey Sallow, Elm (Dutch Elm Disease present), Field Maple, Ash Generally 3m height – occasional Elm up to 6m.	
G12	Fraxinus excelsior, Crataegus monogyna	Up to 12	-	M	Hedge – 5m wide				2	Ash (Yg-Mg, one is OM and decayed, many coppice origin, up to 12m height). Hawthorn (M, overgrown, up to 7m height). Also Blackthorn, Hazel, Bramble.	Requires management – Re-coppice, select standards, implement regular hedge cutting.

HUNTINGDONSHIRE DISTRICT COUNCIL
PLANNING DEPARTMENT
APPLICATION NO 01/00536
DATE RECEIVED 22/10/01

Revision:

JAMIE BUCHANAN Landscape Architect
25 High Street, Histon, Cambridge CB4 9JD, UK
Tel: +44 (0) 1223 23 79 79
Fax: +44 (0) 1223 23 79 80

Job: PROPOSED UNIVERSAL SALVAGE DEVELOPMENT STAUGHTON MOOR

Scale: 1:500 Date: AUGUST 2001 Ref: (175)2.01 Rev:

Drawing: LANDSCAPE PROPOSALS