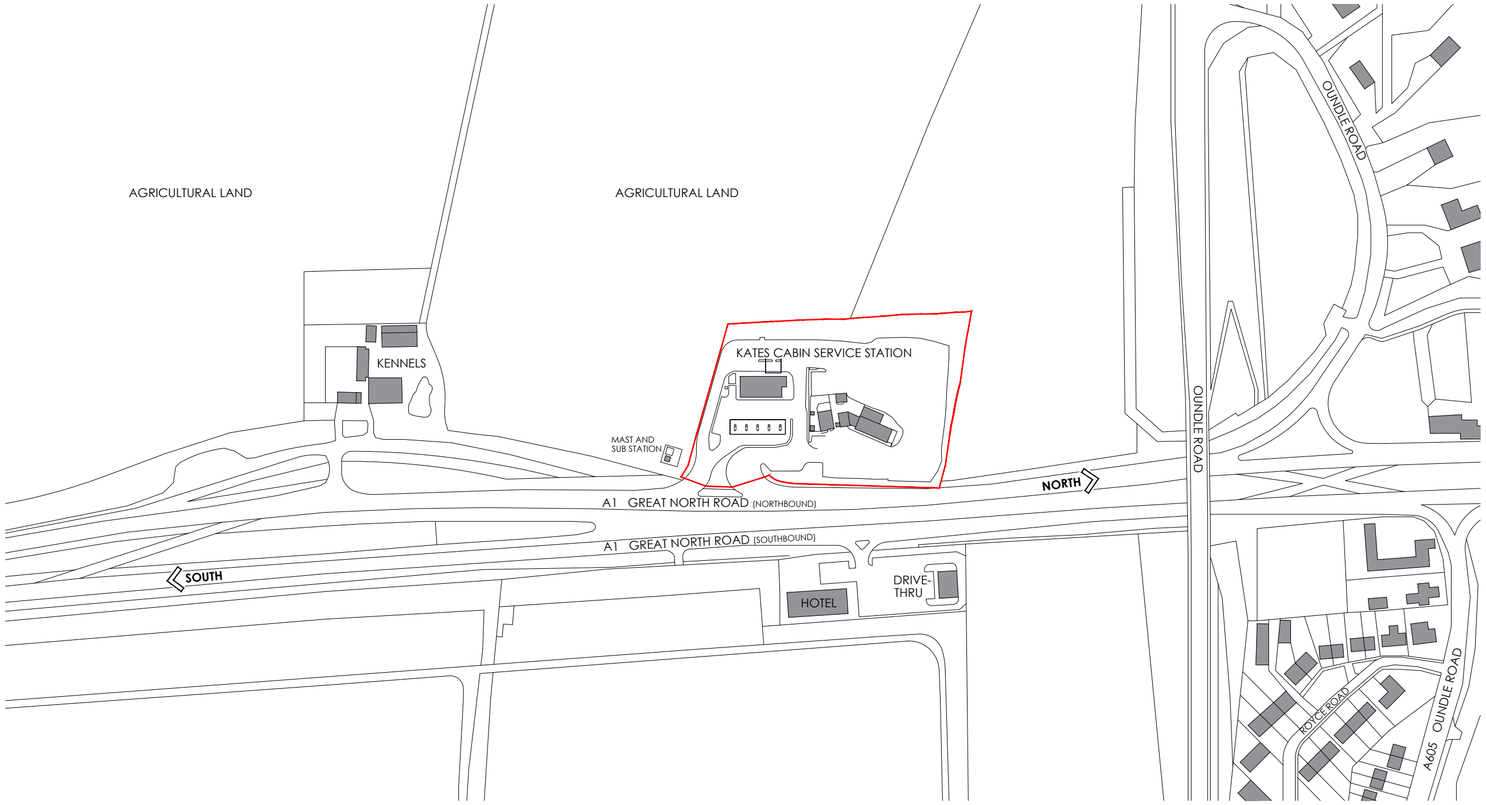

LOCATION PLAN SHOWING SITE AS EXISTING 1:2500

0 20 40 60 80 100 120 140 160 m

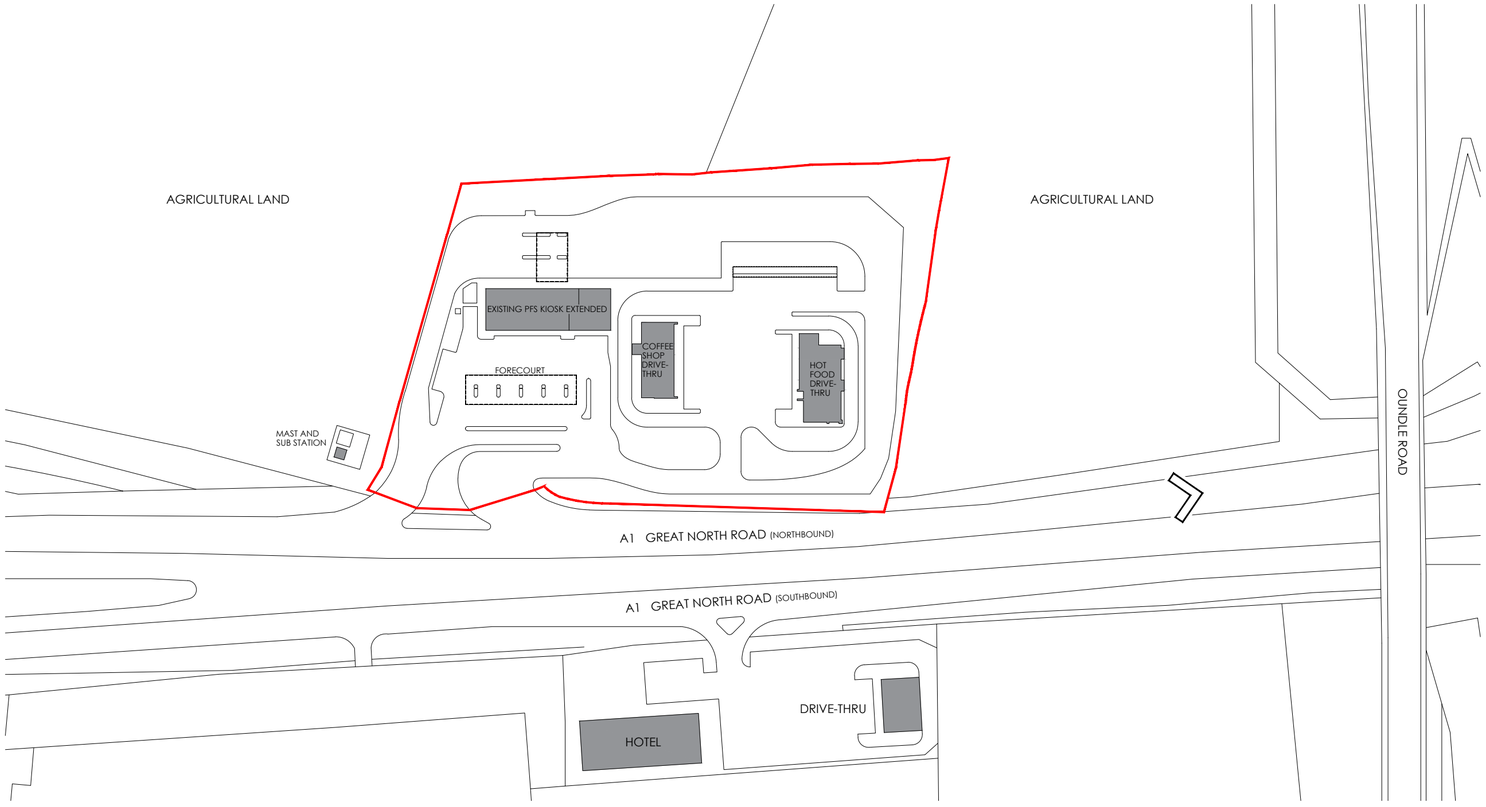

BLOCK PLAN SHOWING SITE AS EXISTING 1:1250

0 20 40 60 80 100 120 140 160 m

Adcock Associates have prepared this drawing for the sole and specific use of the client and are not responsible for any use of its contents by others.
Hard copy prints may not scale accurately. All levels are in metres and dimensions in millimeters unless specified otherwise. To be read in conjunction with all other relevant drawings and specifications.
It must not be used for land transfer purposes and not for construction purpose.
The shape and size of the site has been taken from existing drawings prepared by others, accuracy and physical boundaries have not been authenticated.

PLANNING APPLICATION KATES CABIN 2023

CLIENT: WELCOMEBREAK

PROJECT: DEMOLITION OF KATES CABIN TRUCK STOP AND ASSOCIATED BUILDINGS, EXTENSION TO PETROL FILLING STATION KIOSK UNIT, ERECTION OF 2 no. DRIVE-THRUS, RATIONALISATION OF PARKING, PROVISION OF EV CHARGING HUB AND IMPROVEMENTS TO SITE ACCESS, LANDSCAPING AND ASSOCIATED WORKS

ADDRESS: KATES CABIN SERVICE STATION
A1 GREAT NORTH ROAD
CHESERTON
PETERBOROUGH, PE7 3UJ

TITLE: LOCATION AND BLOCK PLAN

SCALE	As Noted @ A2	JOB NO	22933
DRAWN DATE	PE 25/04/2023	DWG NO	PA01
CHECKED DATE		REVISION DATE	

RETAIL ROADSIDE DESIGN AND ARCHITECTURE
Bibs House
Birmingham Road
Stratford Upon Avon
CV37 0AG
+44(0)1789 414202
enquiries@adcockassociates.co.uk
ADCOCK ASSOCIATES