– ALL DIMENSIONS IN MM – IF IN DOUBT ASK – DO NOT SCALE –

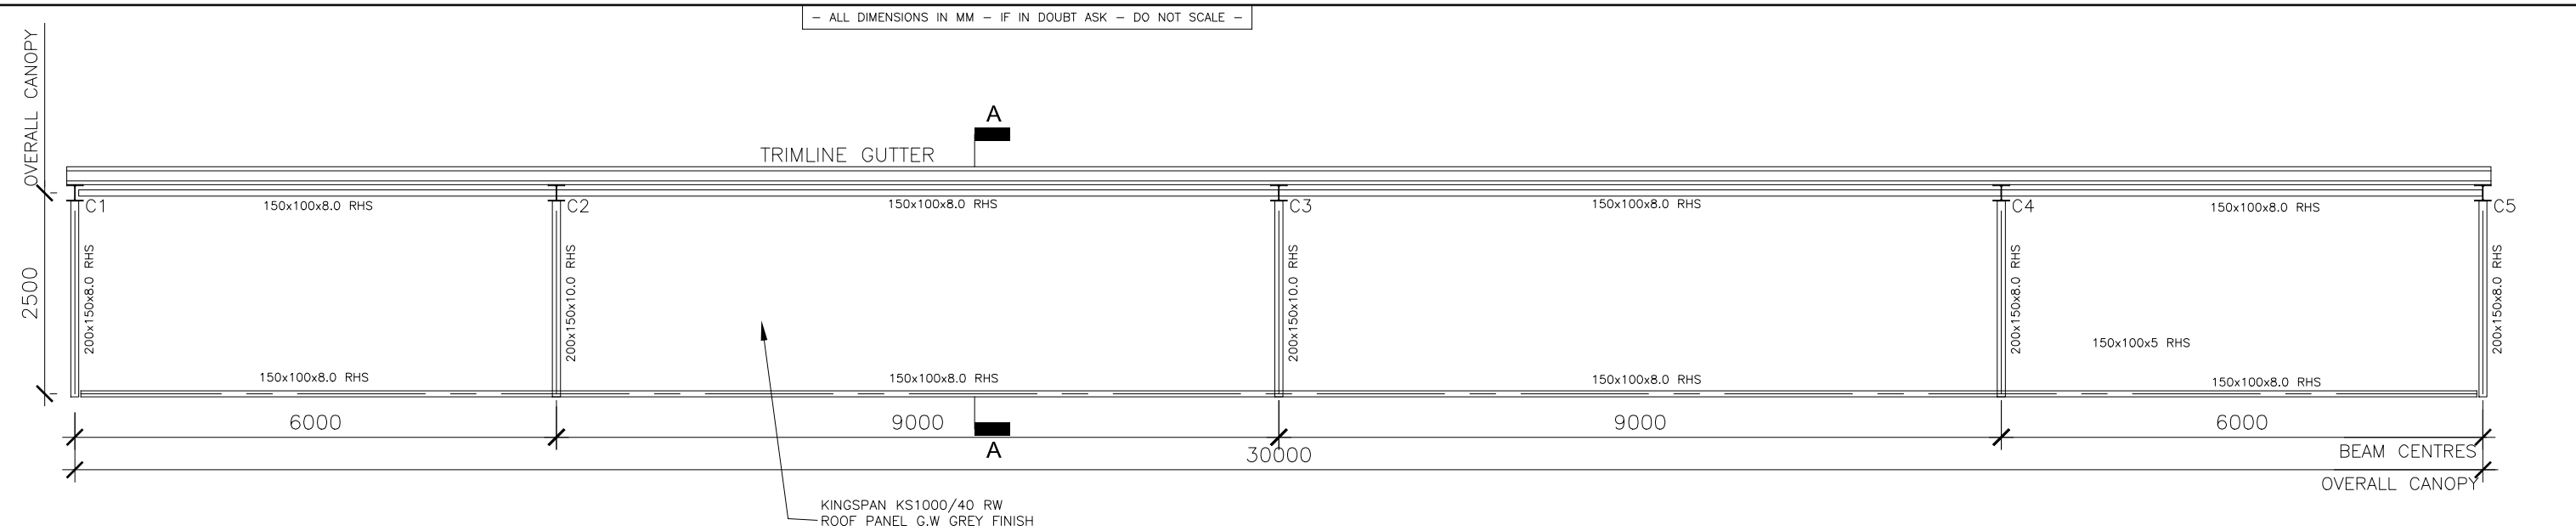

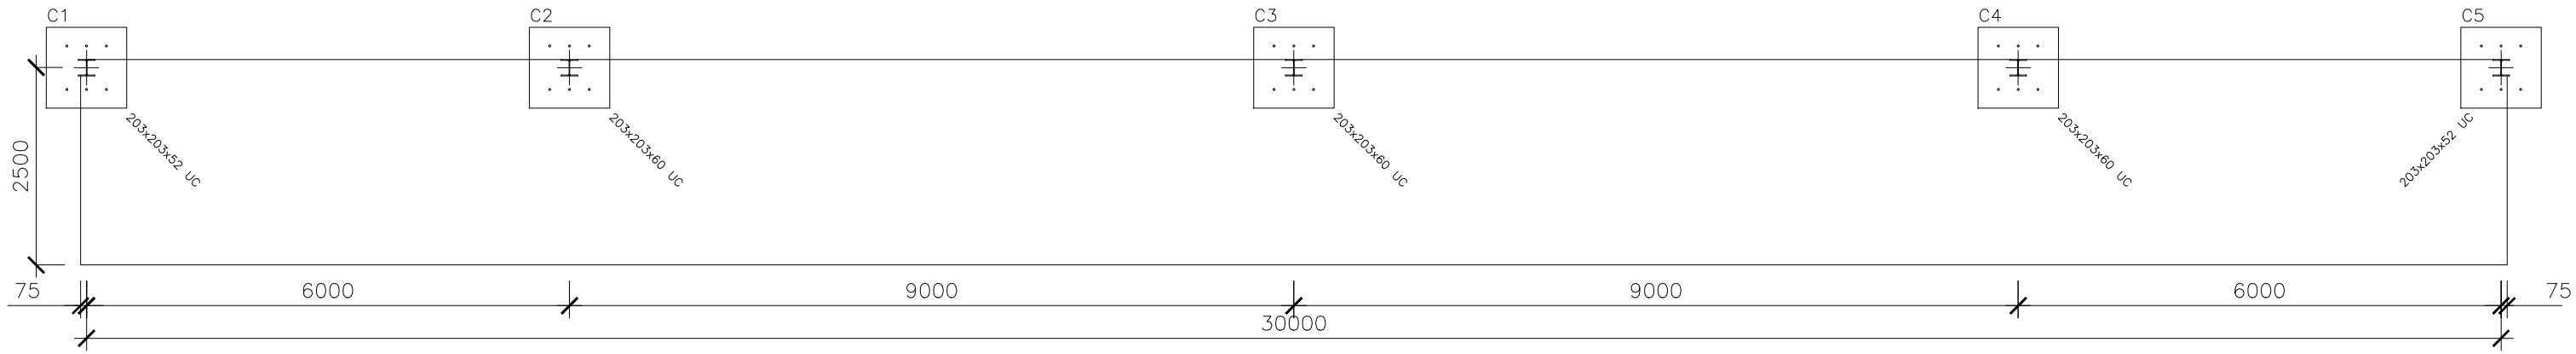

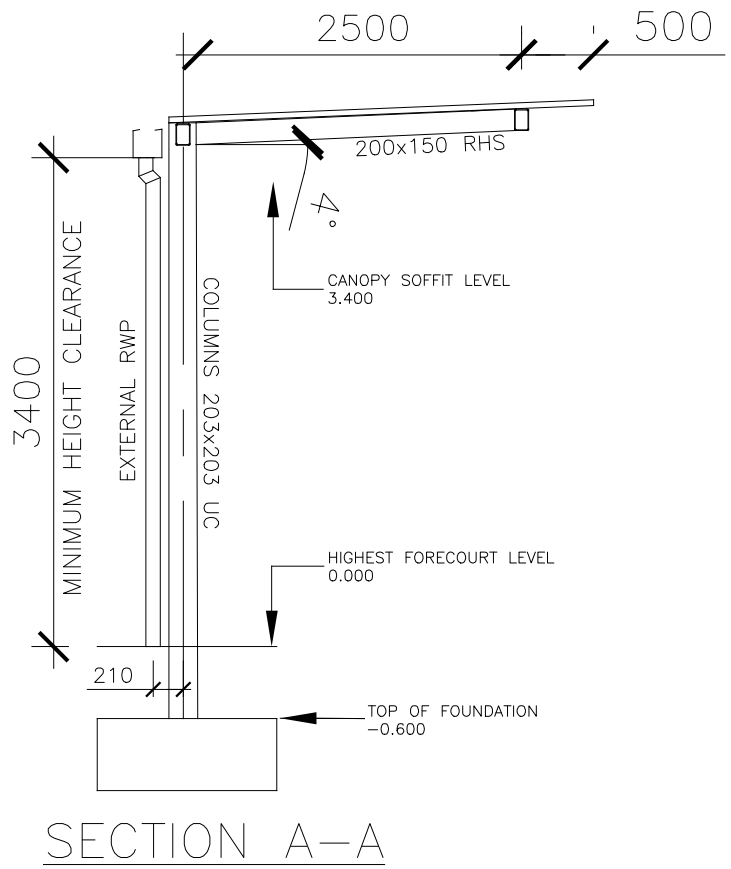

SECTION A–A

U.K.	
FASCIAS	
DEPTH:–	250mm FULL DEPTH
TYPE:–	NON STRUCTURAL
	1.2mm PRE COATED WHITE
COLUMNS	
FORECOURT:–	C1–C5 203x203 UC
x CANOPY CLEAR HEIGHT 3400mm x	
ROOF SHEETS	
TYPE:–	KS1000/40RW
SLOPE:–	4°
	G.W GREY
UNDERLINING	
TYPE:–	N/A
LIGHTS	
MAKE:–	LUCI
MODEL:–	02–OV–LP
APERTURE:–	N/A
FRAMES:–	N/A
PURLINS	
ROOF:–	N/A
UNDERLINING:–	N/A
GUTTERS – R.W PIPES	
TYPE:–	TRIMLINE
SLOPE:–	MIN 0.57°/1%
R.W PIPES:–	100x100 ALUMINIUM
	BOX EXTERNAL

REV	DATE	DESCRIPTION	DRN	CHK'D

Global - MSI

Balby Carr Bank, Doncaster,
South Yorkshire, England DN4 8DH
Tel : +44 (0)1302–361558
Fax : +44 (0)1302–730198

CLIENT: WELCOME BREAK	COUNTRY: UK
CONTRACT NAME: KATE'S CABIN	
SITE ADDRESS: A1 GREAT NORTH ROAD CHESTERTON, PETERBOROUGH CAMBRIDGESHIRE PE7 3UJ	
DRN: JI	CHK'D: IS
SCALE: N/A	
DATE: 29/10/24	PROJECT TYPE: EV CANOPY
DRG No.: CP/47857/1	REV:

BORDER GB001

This document remains the intellectual property of Global-MSI. It is disclosed in confidence on terms that it will not be disclosed to any third party, used, sold, loaned, licensed or reproduced in whole or in part in any manner or form for manufacturing, tendering or any other purpose without the written permission of Global-MSI.
Copyright: Global-MSI.