
Copyright on all drawings and documents prepared by Anglia Building Consultants is their property. Drawings, documents and designs may not be reproduced in part or in whole without their written permission.

All dimensions and levels should be checked on site prior to commencement of works. Any discrepancy found should be reported to the agent.

This drawing is to be read in conjunction with all relevant engineers and specialist sub-contractors drawings and specifications, along with any other drawings, specification and details prepared by Anglia Building Consultants for the project.

0 10m 20 30 40 50m

Scale

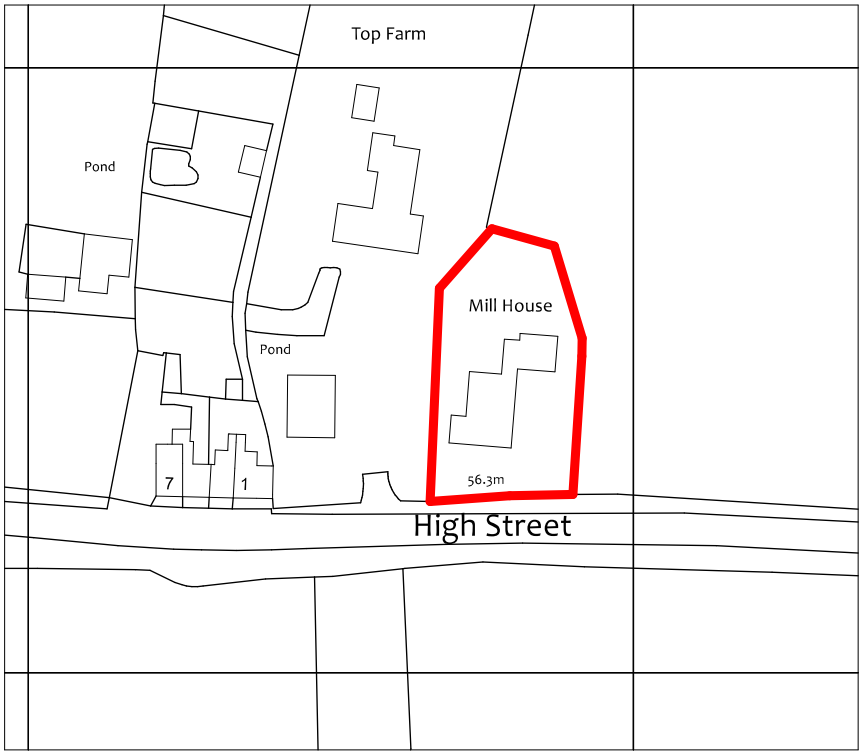

(c) Crown Copyright and database rights 2023. Ordnance Survey Licence 100031961
Reproduction in whole or in part is prohibited
without the prior permission of Ordnance Survey.

No	Date	Revision

Issue: For Planning Approval

Site: Mill House, High Street, Toseland, PE19 6RX

Project: Extension

Drawing Title: Location Plan

Client: Richard James Building Ltd (Dr P Joseph)

Date: August 2023

Scale: 1:1250 at A4

Drawing Number: P-23-2382-1

Anglia Building Consultants

Villeneuve - Basin Road - Outwell
Norfolk - PE14 8TQ
01223 969427
www.angliabuildingconsultants.co.uk
info@angliabuildingconsultants.co.uk