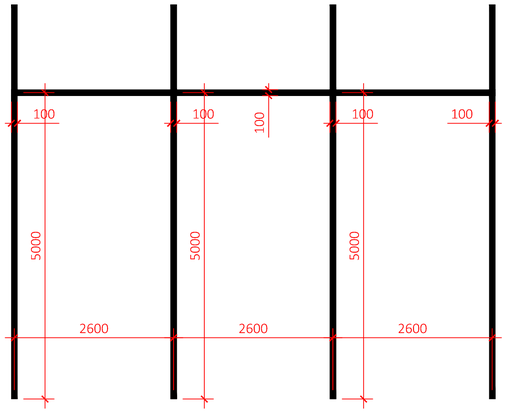

1 PL-23 TYPICAL STANDARD CAR PARKING BAY ARRANGEMENT
Scale 1:50 @ A1

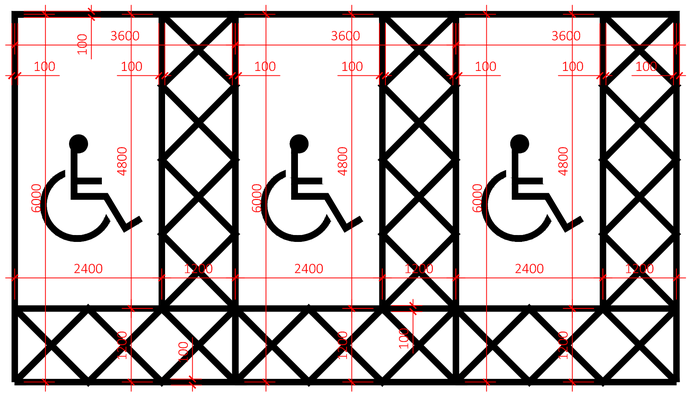

2 PL-23 TYPICAL AMBULENT DISABLED CAR PARKING BAY ARRANGEMENT
Scale 1:50 @ A1

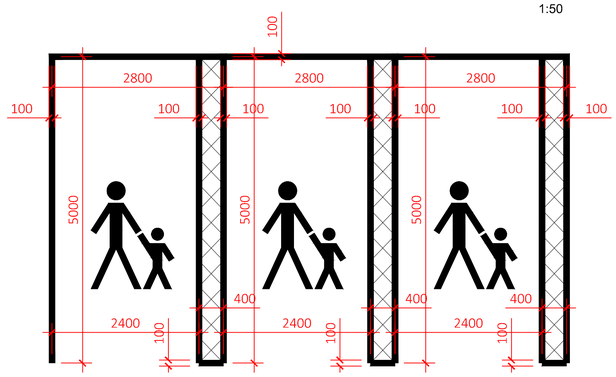

3 PL-23 TYPICAL PARENT & CHILD CAR PARKING BAY ARRANGEMENT
Scale 1:50 @ A1

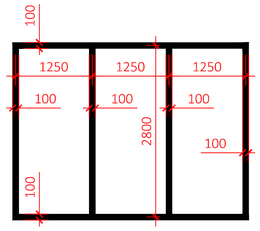

4 PL-23 TYPICAL MOTORCYCLE BAY ARRANGEMENT
Scale 1:50 @ A1

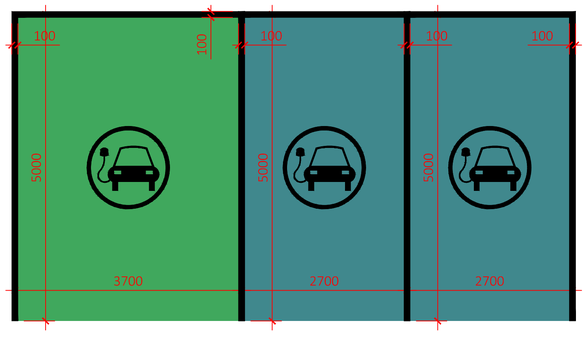

5 PL-23 TYPICAL ELECTRIC VEHICLE CHARGING BAY ARRANGEMENT
Scale 1:50 @ A1

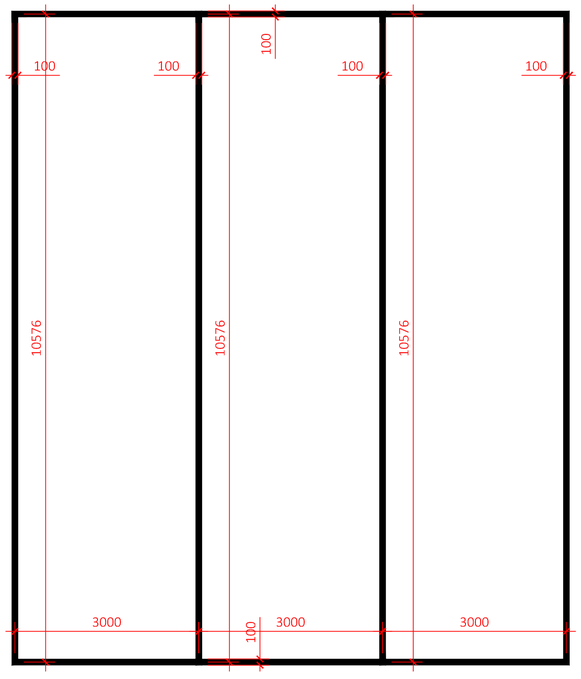

6 PL-23 TYPICAL CARAVAN PARKING BAY ARRANGEMENT
Scale 1:50 @ A1

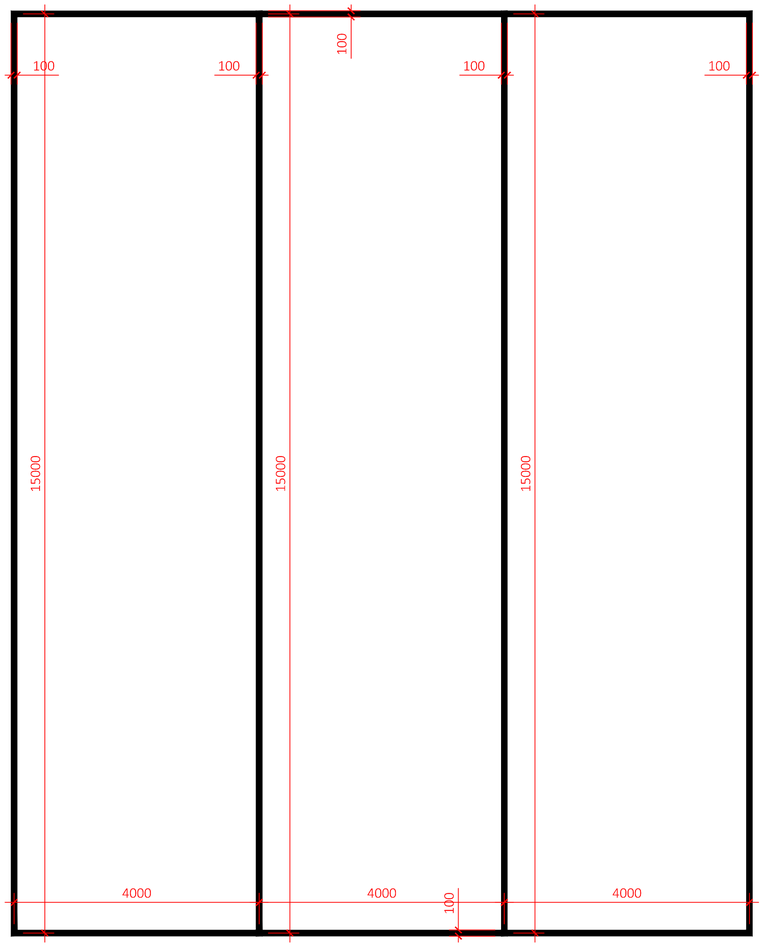

7 PL-23 TYPICAL COACH PARKING BAY ARRANGEMENT
Scale 1:50 @ A1

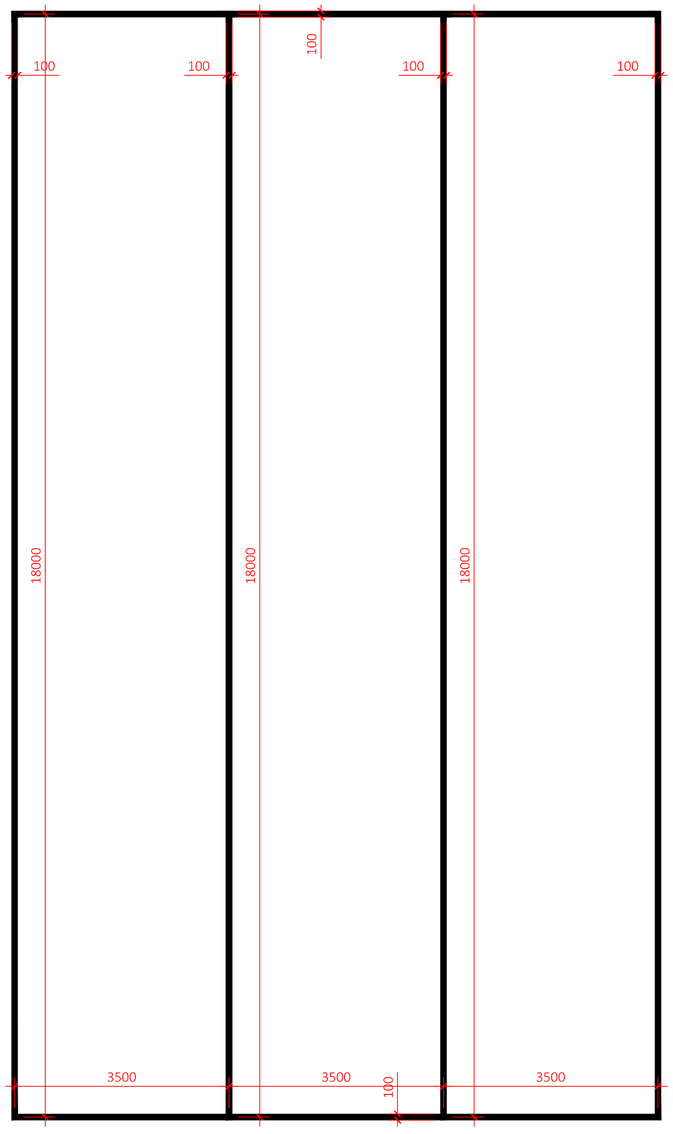

8 PL-23 TYPICAL HGV PARKING BAY ARRANGEMENT
Scale 1:50 @ A1

0m 0.5 1 2 3 4 5
1:50

© Whittam Cox Architects - Disclaimer:

This drawing is copyright of WCEC Group Ltd trading as Whittam Cox Architects, and shall not be reproduced nor used for any other purpose without the written permission of the Architects. This drawing must be read in conjunction with all other related drawings and documentation. It is the contractors responsibility to ensure full compliance with the Building Regulations. Do not scale from this drawing, use figured dimensions only. It is the contractors responsibility to check and verify all dimensions on site. Any discrepancies to be reported immediately.
IF IN DOUBT ASK.
Materials not in conformity with relevant British or European Standards/Codes of practice or materials known to be deleterious to health & safety must not be used or specified on this project.

NOTES:

WHITELINING:
THERMOPLASTIC ROAD MARKINGS TO TARMAC AREAS. WHITE / YELLOW (REFER TO PLAN FOR LOCATIONS).

ROAD MARKING TO CONCRETE AREAS.
WHITE / YELLOW (REFER TO PLAN FOR LOCATIONS).

ELECTRIC VEHICLE CHARGING BAY - WHITE LINING. COLOURED HATCH WITHIN THE BAY. COLOUR: BLUE PANTONE 7715C TO STANDARD EV SPACE AND GREEN RAL 6037 TO EV DISABLED BAYS.

PLEASE ALSO READ THIS DRAWING IN CONJUNCTION WITH WHITTAM COX ARCHITECTS DRAWING PL-12.

No.	Date	Description	Drwn/Chkd By
-	16.09.24	FIRST ISSUE.	PA / LG

PLANNING

CLIENT
Moto Hospitality Limited

PROJECT
Sawtry A1(M) Services

TITLE
Proposed Car Parking Bay Details

DRAWING STATUS
Planning

DRAWN	GN	CHECKED	SJS
SCALE	1:50 @ A1		
DATE	September 2024		

Whittam Cox ARCHITECTS
Chesterfield / 01246 260261
London / 020 3388 0019
Leeds / 0113 468 2450
whittamcox.com

JOB NO.	DRAWING NO.	REV
220464	PL-23	-