LEGEND

CONTACT
01495 244 472
sales@stately-albion.co.uk
www.stately-albion.co.uk
Stately-Albion Ltd
Prince Of Wales Ind Est
Abercarn
Newport
NP11 5AR


ISSUED ?: X

ORDER No: 00/ 000 AMENDMENT No: 0

HOME MODEL:
-THE CRYSTAL-

-EXTERIOR- C

SHEET NAME:
CUSTOMER FLOOR PLAN

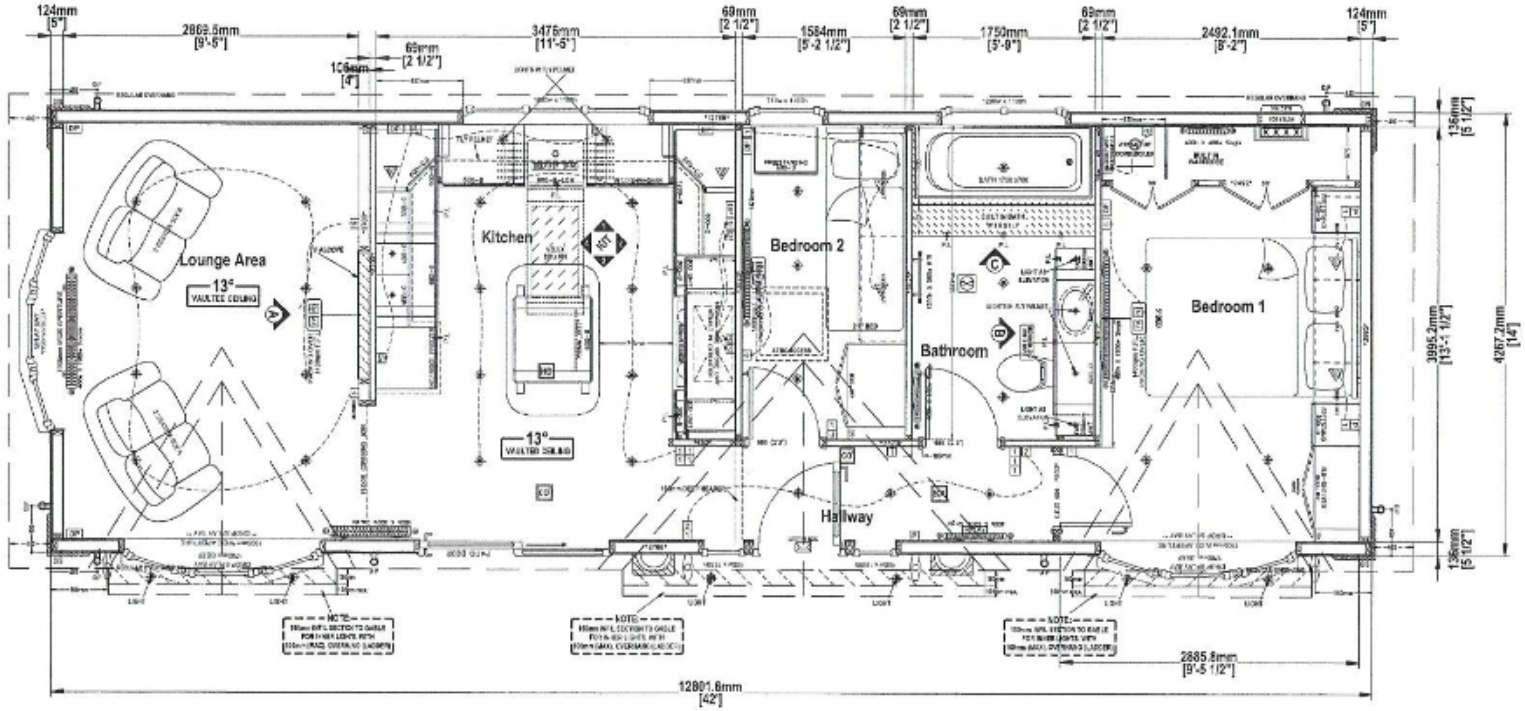

-EXTERIOR- A

-EXTERIOR- B

D -EXTERIOR-

STATELY -ALBION LIMITED

DRAWN BY:	XX
DATE:	00/00/00

REVISION DATES:

Revised: 00/00/00 (No: 0)	XX	Revised: 00/00/00 (No: 0)	XX	Revised: 00/00/00 (No: 0)	XX	Revised: 00/00/00 (No: 0)	XX
Revised: 00/00/00 (No: 0)	XX	Revised: 00/00/00 (No: 0)	XX	Revised: 00/00/00 (No: 0)	XX	Revised: 00/00/00 (No: 0)	XX
Revised: 00/00/00 (No: 0)	XX	Revised: 00/00/00 (No: 0)	XX	Revised: 00/00/00 (No: 0)	XX	Revised: 00/00/00 (No: 0)	XX
Revised: 00/00/00 (No: 0)	XX	Revised: 00/00/00 (No: 0)	XX	Revised: 00/00/00 (No: 0)	XX	Revised: 00/00/00 (No: 0)	XX

SCALE:		
	A1	1:25
	A3	1:50

CLIENT

NAME:	TYPE NAME HERE		(REF: XXXXXXXXXXXXX)	
CUSTOMER SIGNATURE:				
ESTIMATE No:	00000	DRAWING No:	00000	REV: 0