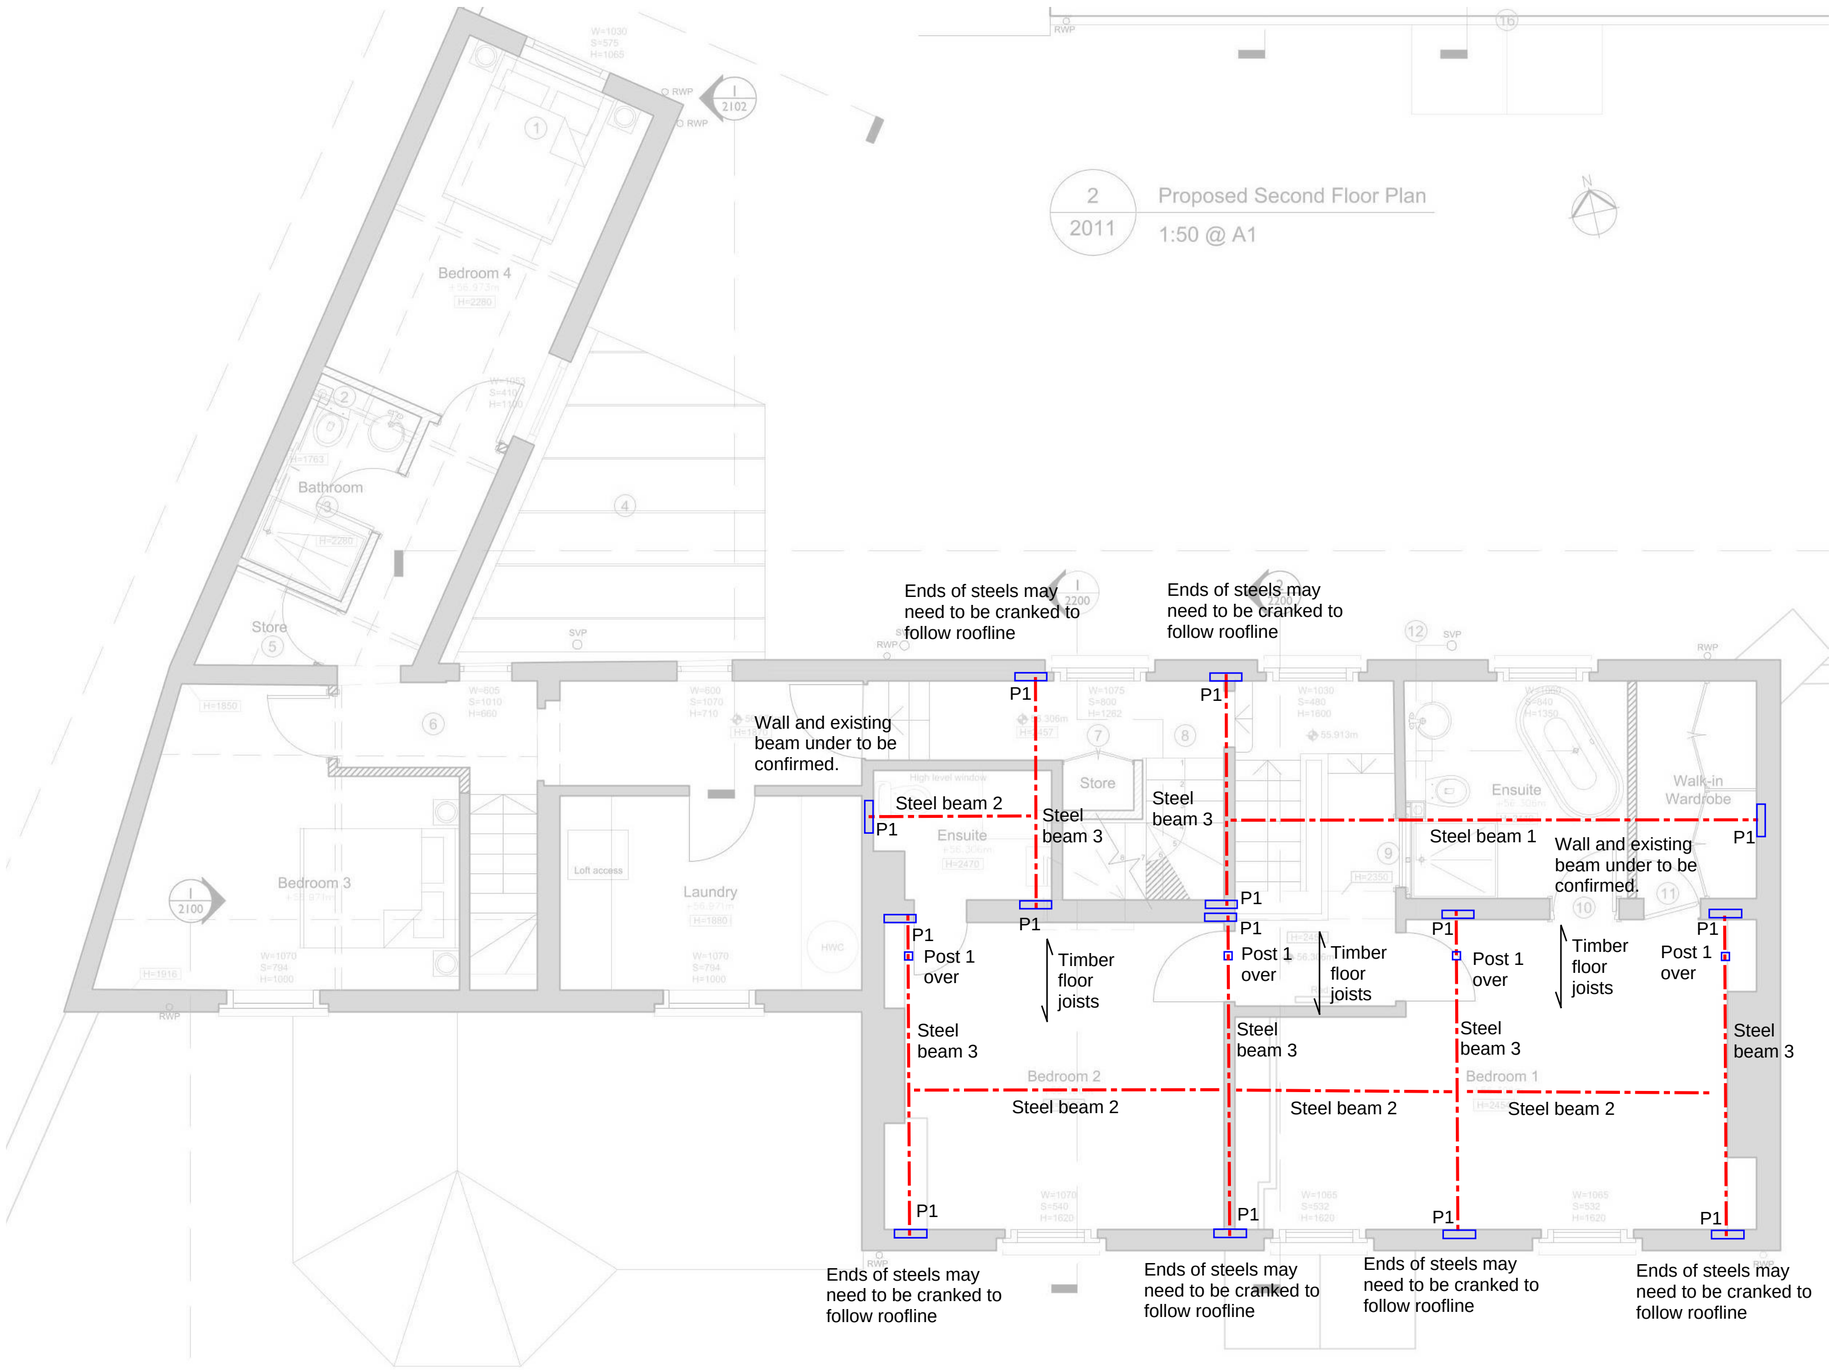


First floor plan - Showing structure over (Not to scale)

Steel / Steel connection

Structure schedule

Timber floor joists - 50x150dp C24 Timber members at 400ctrs.

Steel beam 1 - 203UC46.
Steel beam 2 - 152UC23.
Steel beam 3 - 152UC37. May need to be cranked to achieve 100mm bearing.

Padstone P1 - 440x100x215dp.

For notes see general notes sheet.

HOWE STRUCTURAL CONSULTANTS
Contact – 07525004418
Info@howestructuralconsultants.co.uk

Project				Job Ref.	
The Mulberries, Keyston.				24730	
Part of Structure				Sheet no./rev.	
Structural design				2	
Calc. by	Date	Chk'd by	Date	Rev'd by	Date
GH	August 24				