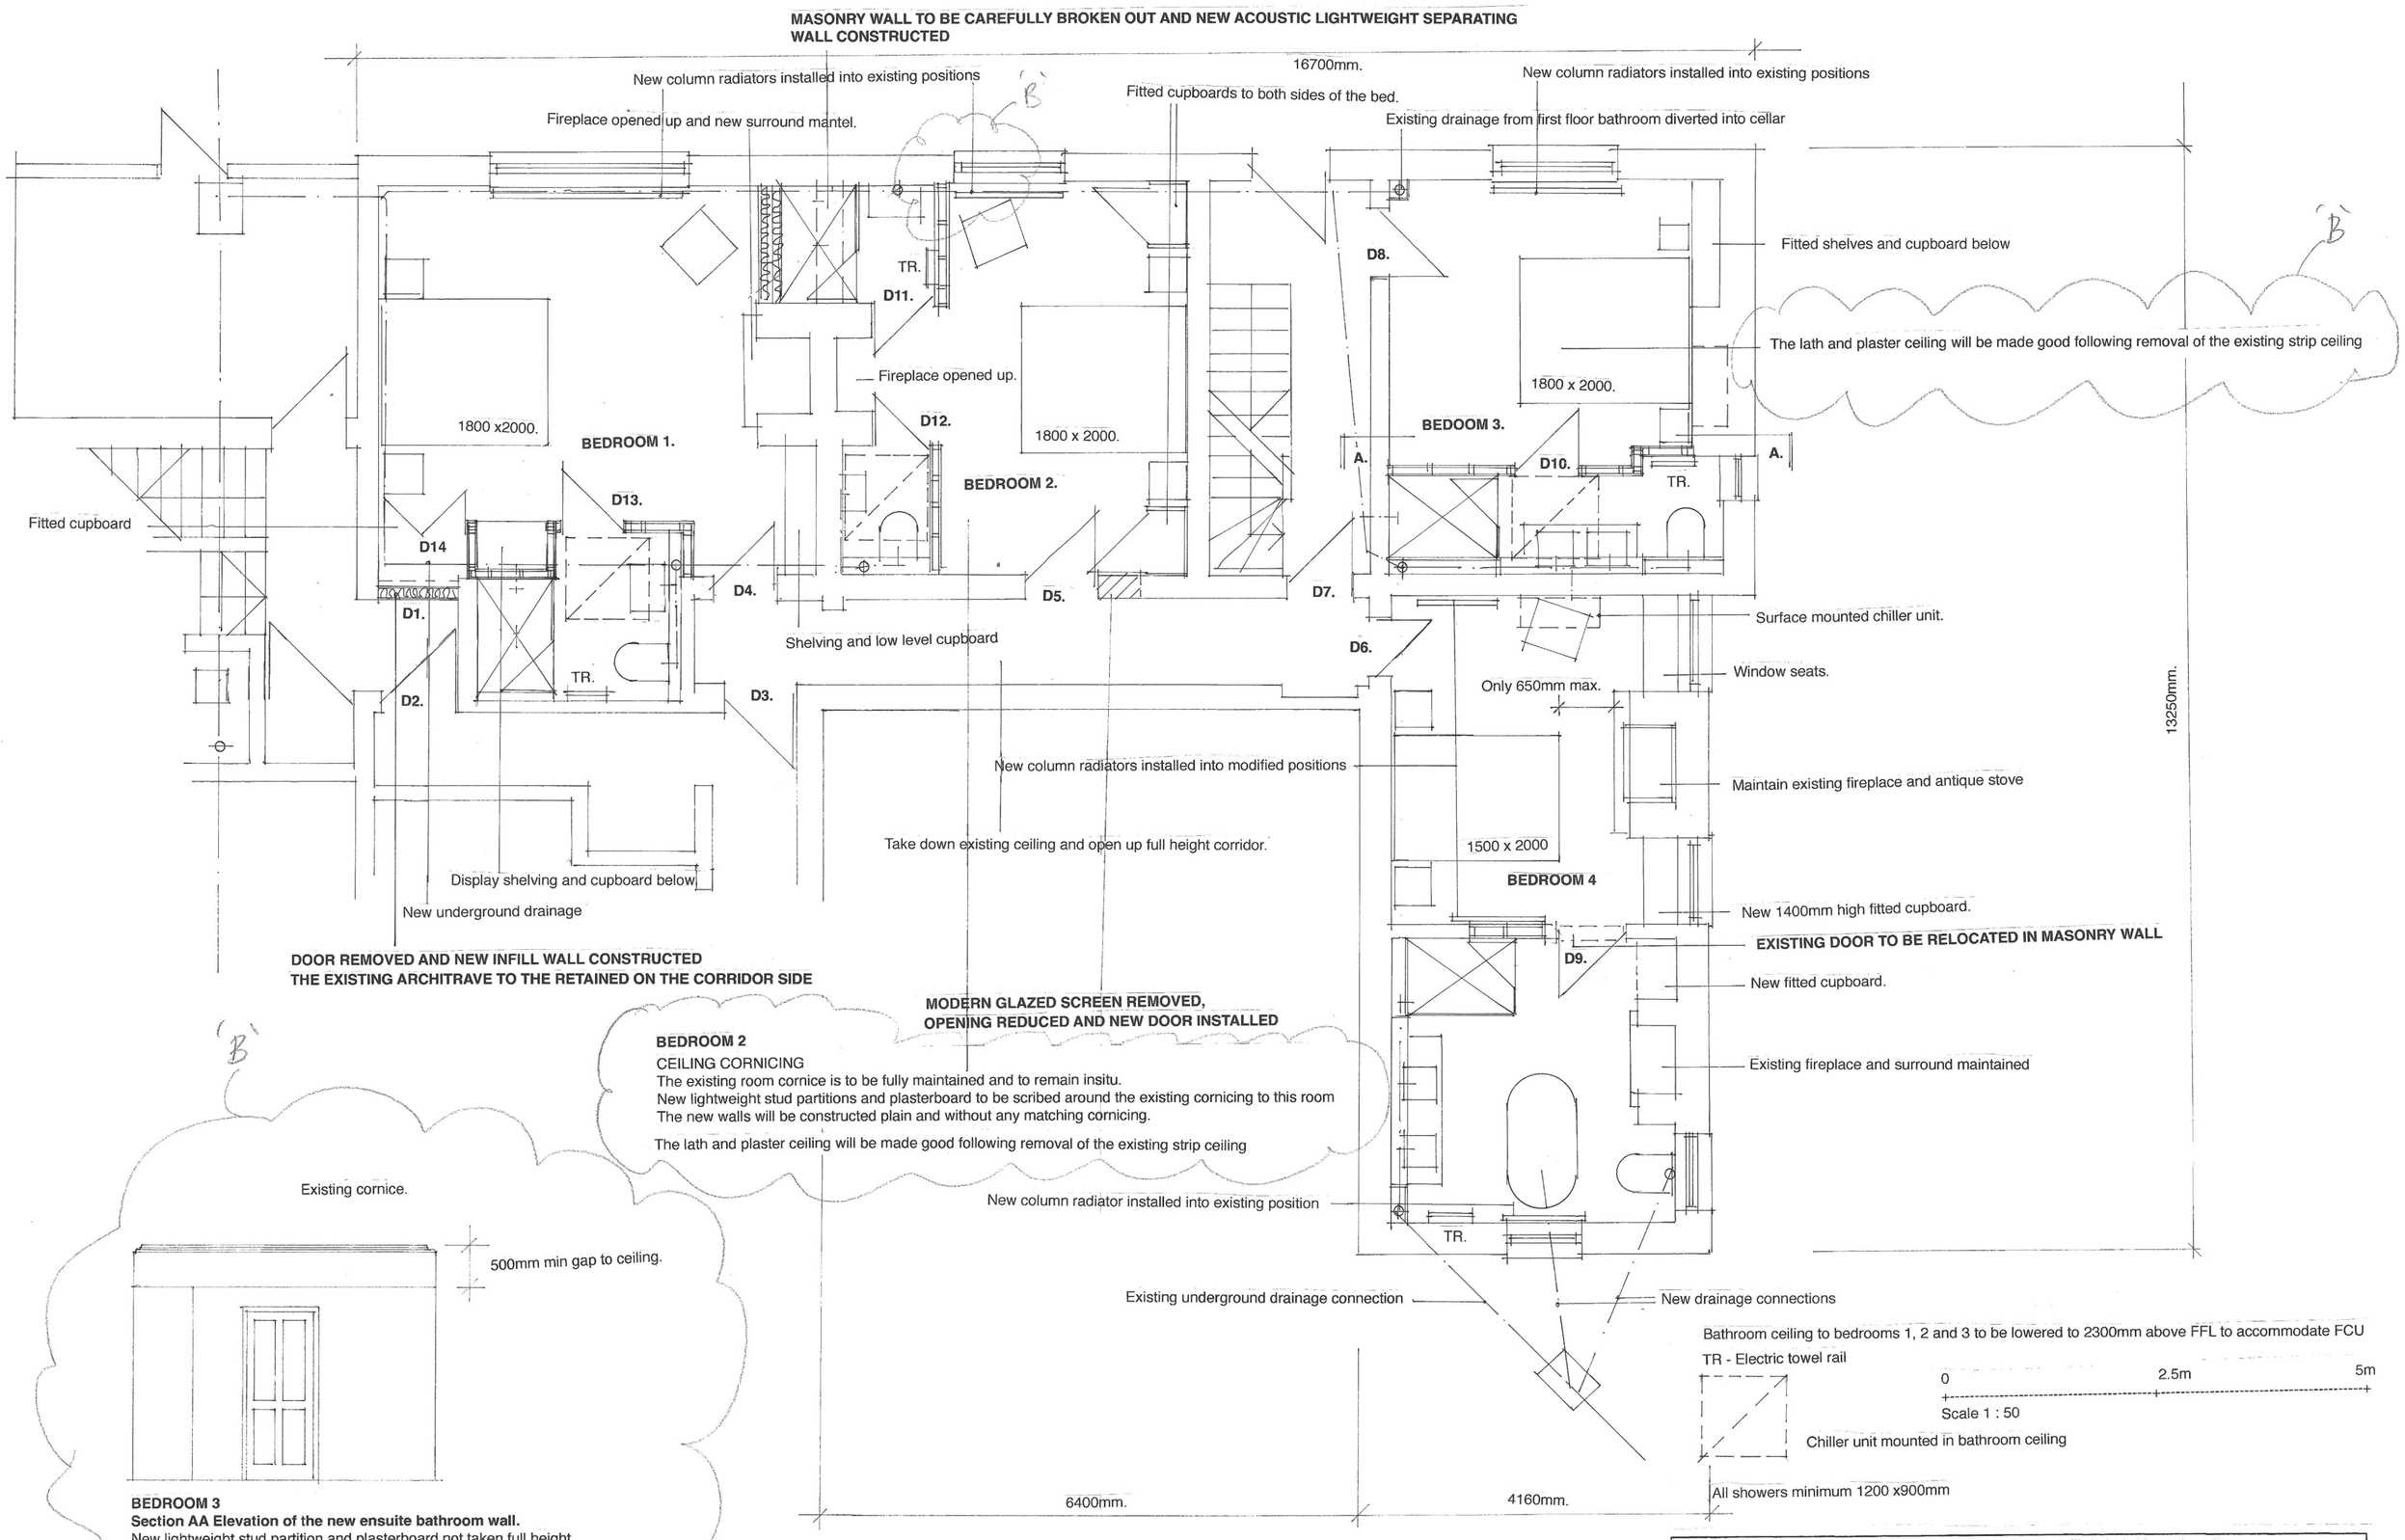

Jan, 25	A	Amended
July, 25	B	Revised

Project: THE OLD BRIDGE HOTEL, 1 HIGH STREET, HUNTINGDON, PE29 3TQ			
Subject: PROPOSED FLOOR PLAN			
Scale: 1 : 50.	Date: Dec, 24.	Project Ref: BH.	Drwg. No.: 13. Rev.: B
Architects: **Big Brown Dog Limited**	The Old Post Office, Brookside, Dalham, Suffolk CB8 8TG		
T: 01638 500234	F: 01638 500343	E: bigbrowndog@keme.co.uk	
Original size: A2			© BIG BROWN DOG LIMITED