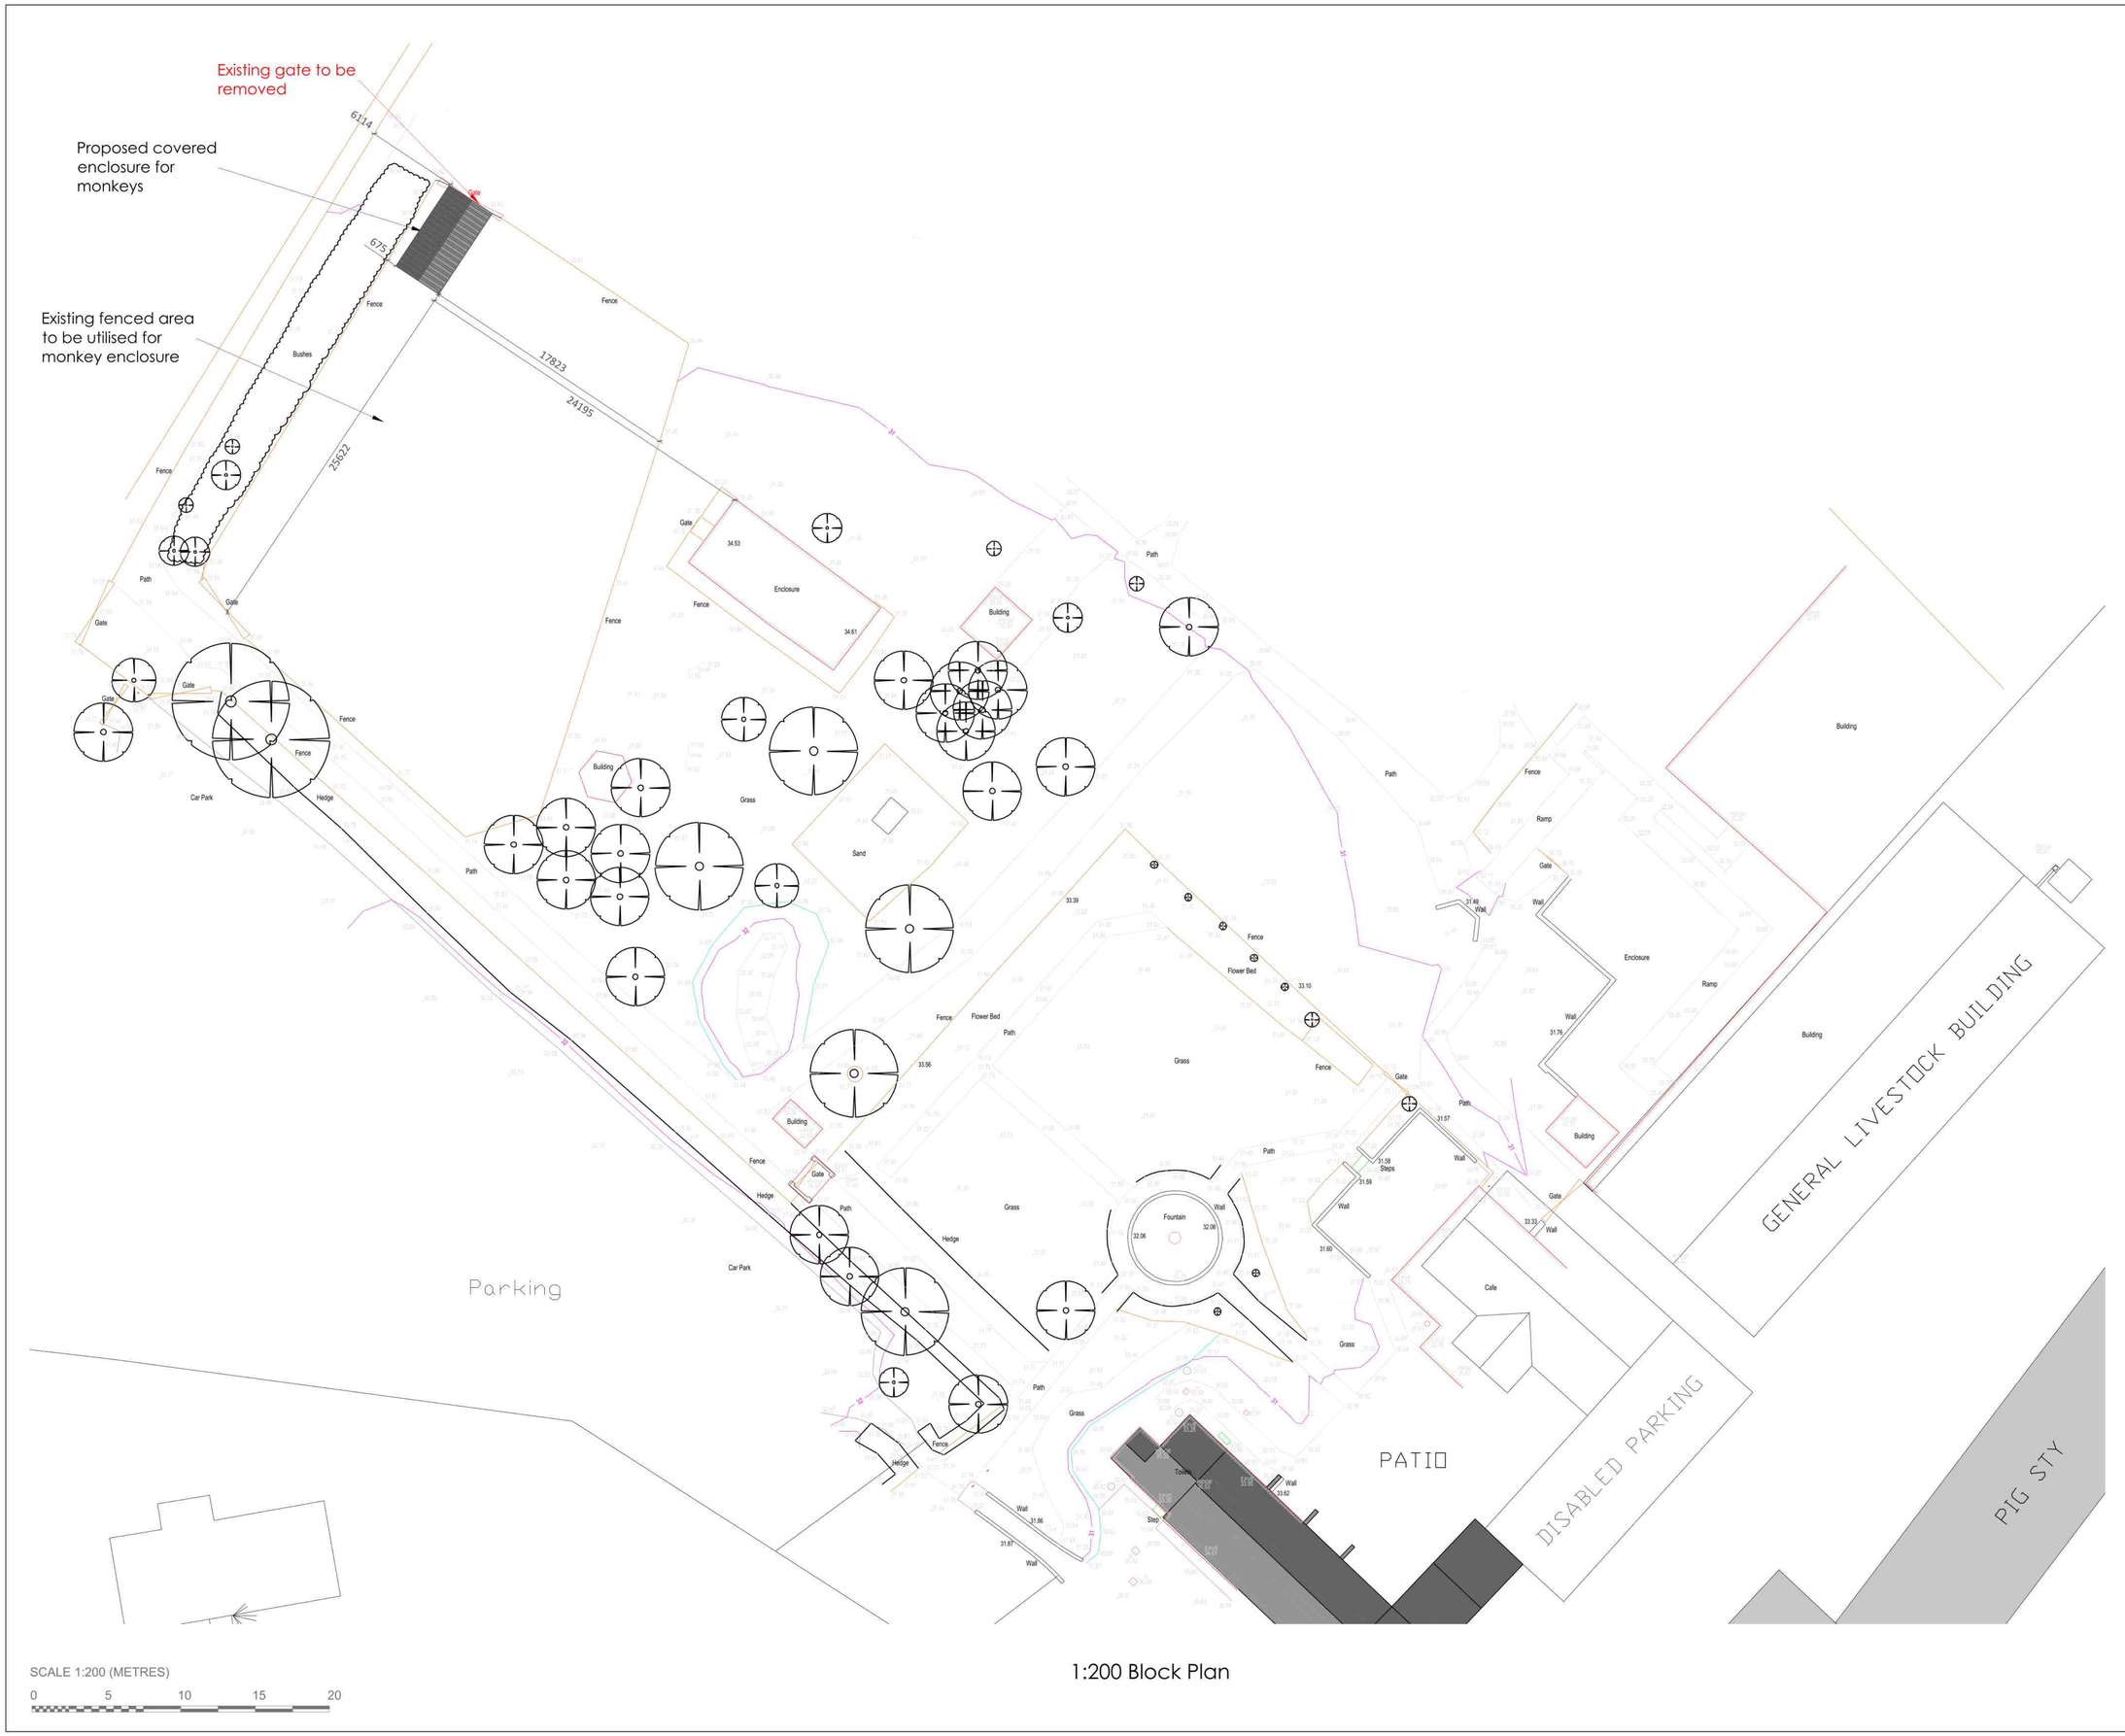

1:200 Block Plan

REV	DATE	BY	REVISION NOTES
A	27/11/24	SD	Annotations amended

Suite 2, Clare Hall,
St Ives Business Park,
Parsons Green,
St Ives,
Cambs, PE27 4WY

© COPYRIGHT

Tel: 01480 494969
Email: enquiries@planningandarchitecture.co.uk
Web: www.planningandarchitecture.co.uk

PARTNERS in PLANNING and ARCHITECTURE

PROJECT
Proposed Monkey Enclosure,
Johnsons of Oldhurst,
Church St.,
Oldhurst,
PE28 3AF

CLIENT
Mr Johnson

DRAWING TITLE
Block Plan

DRAWN BY	SCALE	
SD	1:200@A1	
DATE	DWG. No.	REV.
27.01.2023	2024.45.102	A