

1:100 Ground Floor Plan

1:100 Roof Plan

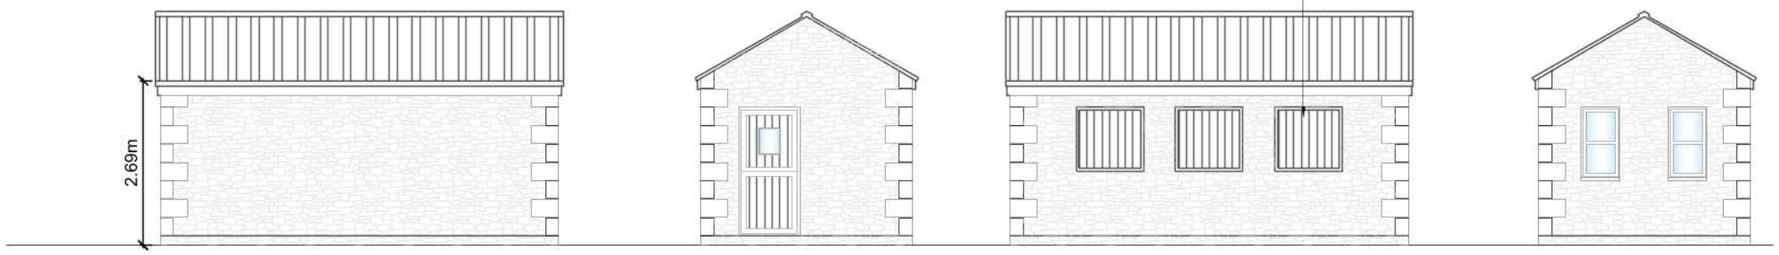

1:100 Side Elevation (West)

1:100 Front Elevation (North)

1:100 Side Elevation (East)

1:100 Rear Elevation (South)

SCALE 1:100 (METRES)

0 5 10

REV	DATE	BY	REVISION NOTES
A	27/11/24	SD	Annotations amended

Suite 2, Clare Hall,
St Ives Business Park,
Parsons Green,
St Ives,
Cambs, PE27 4WY

© COPYRIGHT

Tel: 01480 494969
Email: enquiries@planningandarchitecture.co.uk
Web: www.planningandarchitecture.co.uk

PARTNERS in PLANNING and ARCHITECTURE

PROJECT
Proposed Monkey Enclosure,
Johnsons of Oldhurst,
Church St.,
Oldhurst,
PE28 3AF

CLIENT
Mr Johnson

DRAWING TITLE
Proposed Plans and Elevations

DRAWN BY	SCALE	
SD	1:100@A3	
DATE	DWG. No.	REV.
09-08-24	2024.45.103	A