


FRONT ELEVATION- FOR ALL OPTIONS
Scale 1:100



SIDE ELEVATION

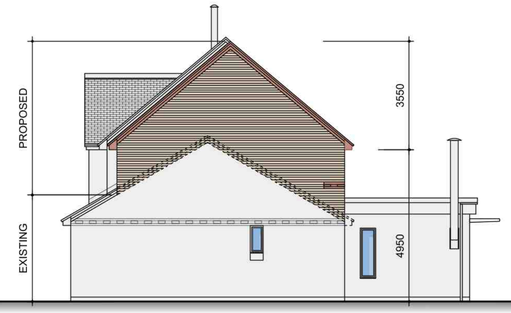

REAR ELEVATION

MATERIALS:

WALLS: Buff facing brick with red brick detailing to match exsting.

ROOF: Concrete interlocking tiles to match existing.

WINDOWS: UPVC side hung casement.

FASCIAS AND SOFFITS: UPVC.


SURFACE WATER: Black PVCu.

0 1 2 3 4 5 6 7 8 9 10m

SCALE BAR AT 1:100




GROUND FLOOR PLAN - EXISTING (No change)
Scale 1:50

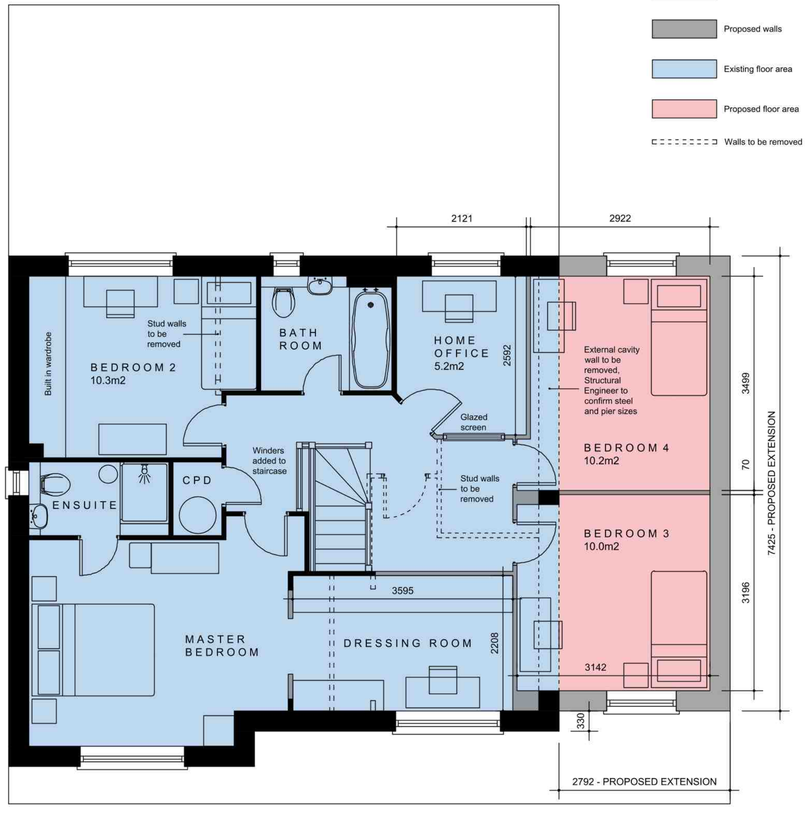

FIRST FLOOR PLAN - PROPOSED
Scale 1:50

LEGEND:

- Existing walls
- Proposed walls
- Existing floor area
- Proposed floor area
- Walls to be removed

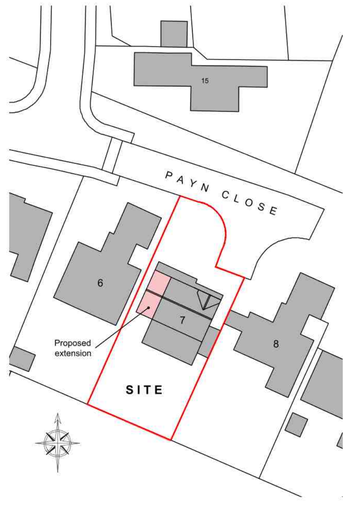

BLOCK PLAN
Scale 1:500

REV A: DIMENSIONS ADDED - 9 MAY 2025

Client: MR & MRS J TILBURY

Project: PROPOSED EXTENSION AND INTERNAL ALTERATIONS AT 7 PAYN CLOSE, HEMINGFORD GREY. HUNTINGDON. CAMBS. PE28 9WL.

Drawing Title: PROPOSED FLOOR PLANS AND ELEVATIONS

Scale	1:50 @ A1	Job No.	3439
Date	FEB 2025	Drawing No.	02
Drawn	SCC	Revision	A

Sherwood ARCHITECTS
ARCHITECTS PROJECT MANAGERS DEVELOPMENT CONSULTANTS
Davey House, 31 St. Neots Road, Eaton Ford, St. Neots, Cambs PE19 7BA
Tel: 01480 219019 • Fax 01480 405017
Email: info@sherwoodarchitects.co.uk • Web: sherwoodarchitects.co.uk

Sherwood Architects © Copyright. This drawing should not be reproduced in whole or in part without written permission