
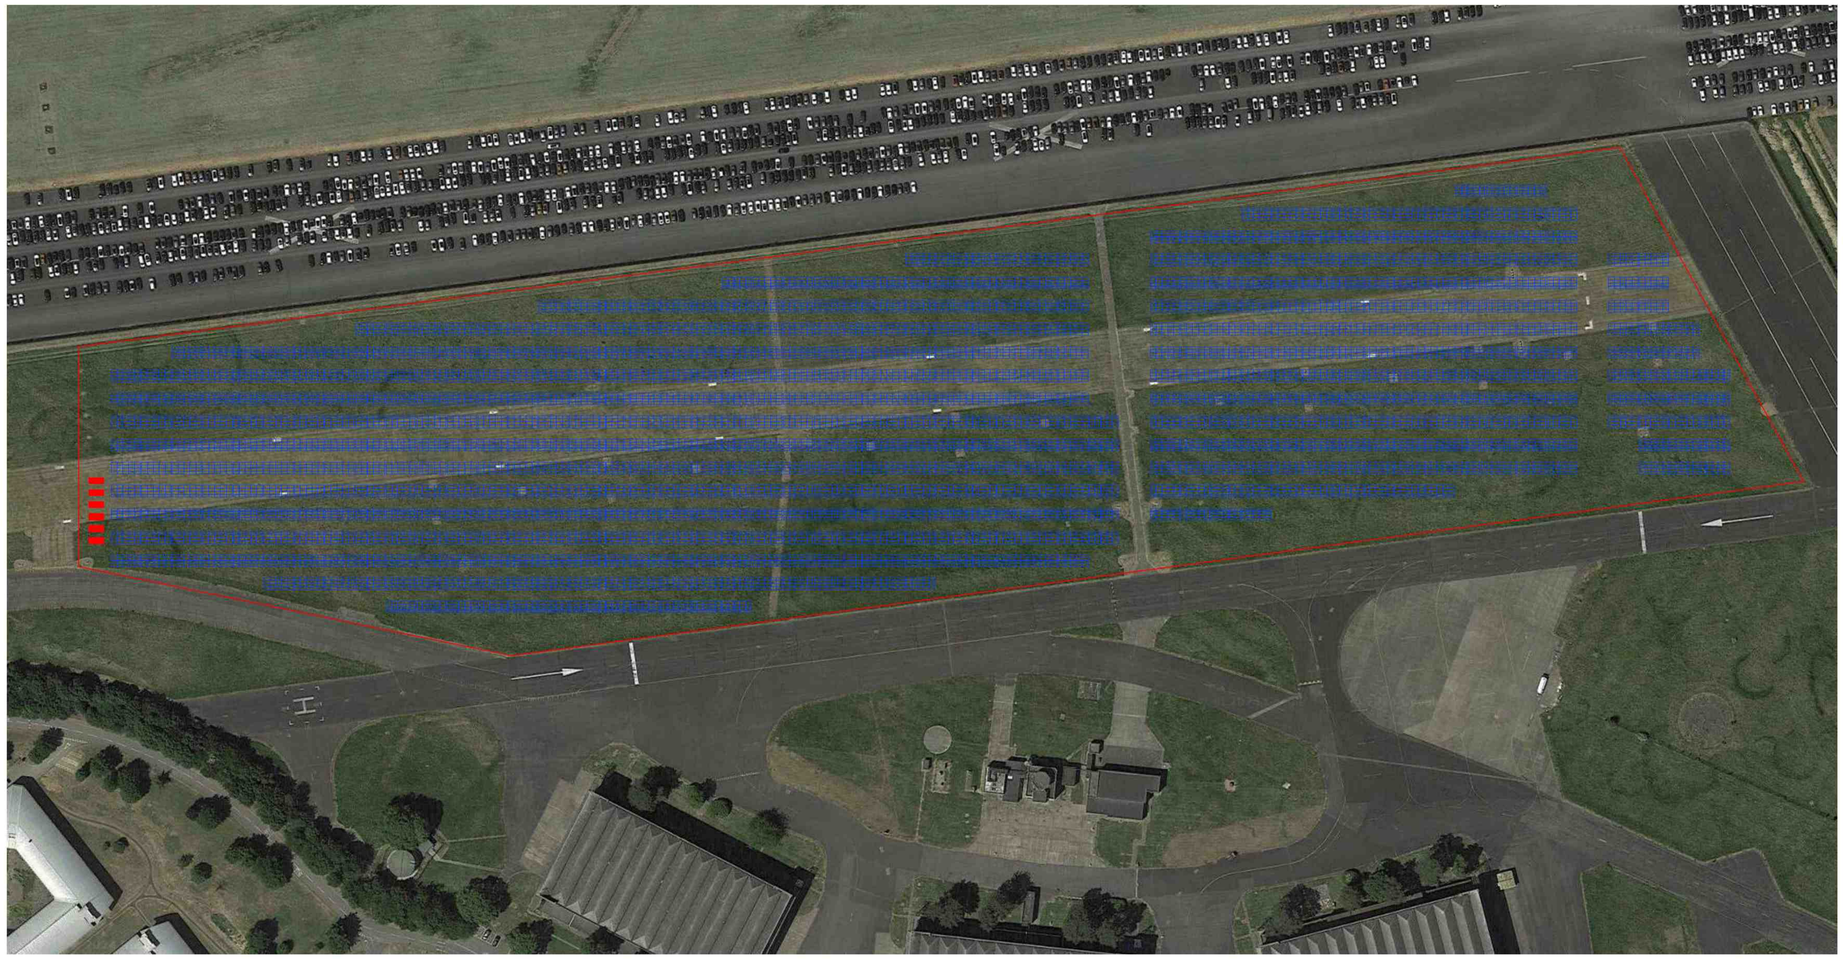


Site plan
(1:1250)

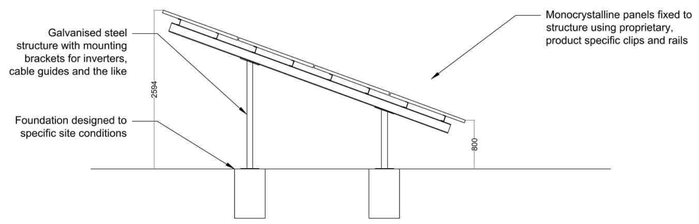

Cross sectional detail of
ground-mounted PV
(1:50)

© Ricardo. ALL RIGHTS RESERVED Copyright in the whole and every part of this drawing and Design Right in the design(s) shown in this drawing belongs to Ricardo. This drawing is intended for use only by Ricardo. It is confidential and may not be disclosed to any third party, including for manufacturing, tendering or any other purposes or used, sold, loaned, transferred, copied (including the manufacture of any product or article using the design(s)), or reproduced (including storing in any medium by electronic means or otherwise) in whole or in part in any manner or form or in or on any media without the prior written consent of Ricardo. Any unauthorised copying or other unauthorised acts may result in criminal or civil liability.

Safety, Health and Environmental Information

In addition to the hazards and risks normally associated with the type of work detailed on this drawing, refer to the CDM risk register and note the following:

Construction:
None

Maintenance/ cleaning/ operation:
None

Decommissioning/ demolition:
None

NOTES:

1) This drawing is to be read in conjunction with the full package of design information.
2) This drawing presents design intent only. The Contractor is responsible for preparing installation drawings and coordinating the services and structure.
3) Unless otherwise noted, dimensions are in millimeters.
4) Do not scale from this drawing.

LEGEND:

PV table with 20 PV panels

Battery container. 6.1m L x 2.4m W x 2.6m H

Rev	Date	Reason for Issue	Dr'n	Ch'd
A	May 24	For Pre-Planning	JG	TM
0	May 24	Information	JG	TM

Gemini Building
Fermi Avenue, Harwell
Didcot, Oxfordshire
OX11 OQR
+44(0)1235 753211
www.ricardo.com

Client	VIVO
Project	RAF Wyton
Project Nr.	ED18963
Drawing	Area A PV Layout

Scale @ A1	Drawing Number	Revision
1:1250	PV101	A