ALL WORKING DIMENSIONS TO BE CHECKED ON SITE.
FIGURED DIMENSIONS TO BE TAKEN IN PREFERENCE TO SCALED DIMENSIONS.
ANY DISCREPANCIES BETWEEN DRAWINGS OF DIFFERING SCALES AND BETWEEN DRAWINGS AND SPECIFICATION WHERE APPROPRIATE TO BE NOTIFIED TO SUPERVISING OFFICER FOR DECISION.
COPYRIGHT RESERVED.

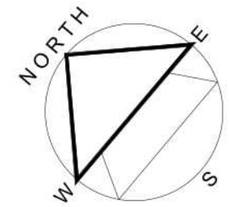

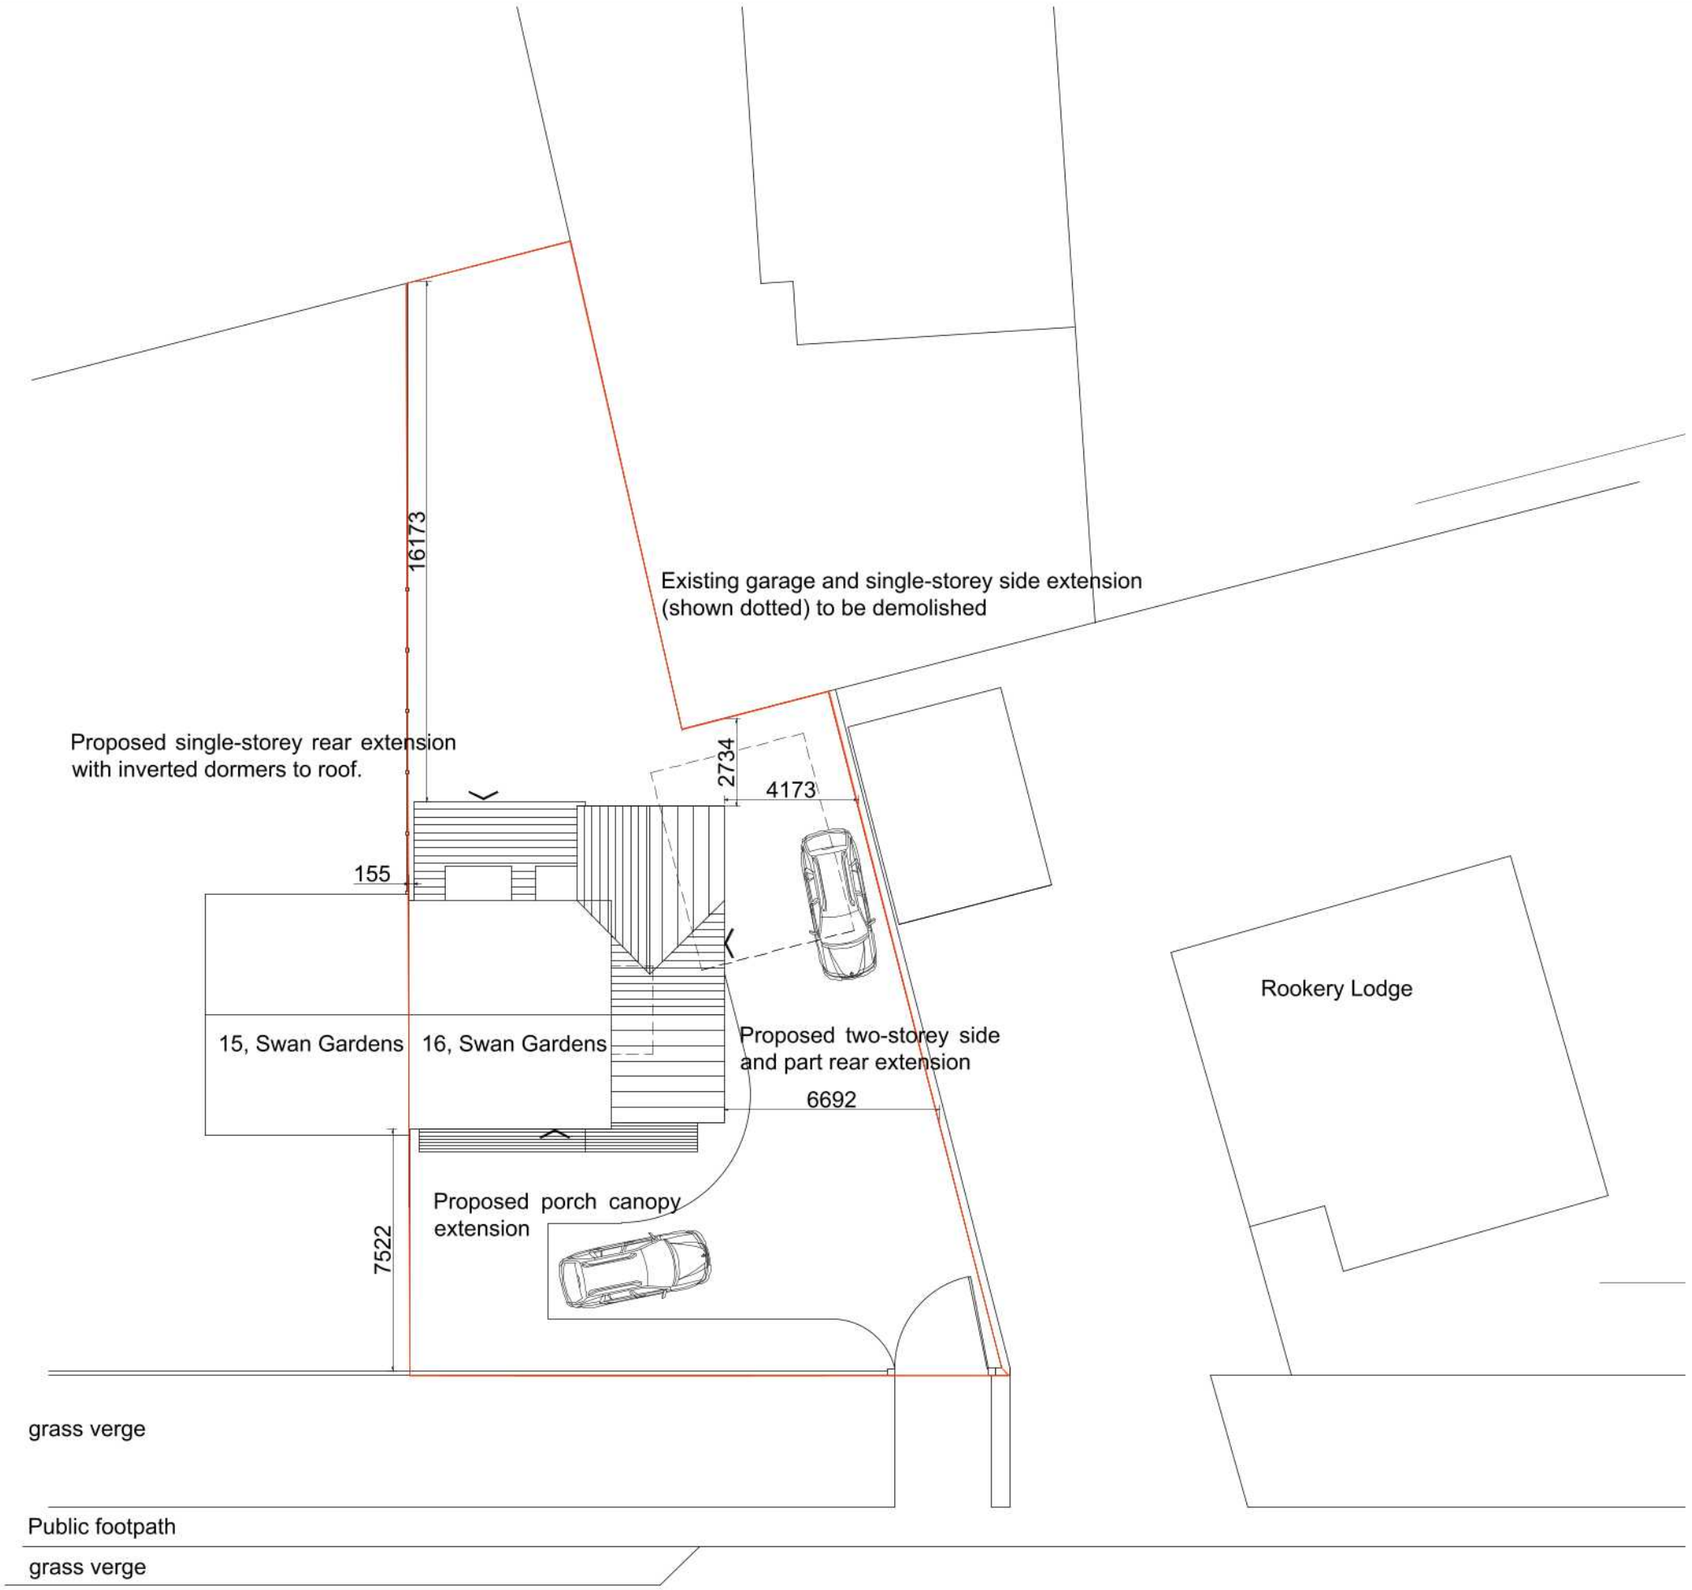

C A M B R I D G E R O A D

PROPOSED BLOCK LAYOUT PLAN

scale - 1 : 200

Rev. A - Dimensions added - 10.06.2025

PROJECT
Proposed extensions to
16, Swan Gardens,
Fenstanton,
Cambridge.
PE28 9LF

CLIENT
Mr James Wilks

DETAIL
Proposed block layout plan

Alan Baker
Architectural Services
55, Back Road, Linton,
Cambridge. CB21 4JF

01223 893516

DATE	DRAWN BY
May 2025	Alan Baker
SCALE 1 : 200 @ A3	CHECKED BY
DRAWING NO. 2025/466 - 01	REVISION A