Client to ensure falls of finished area must be less than 1 in 50 across the site in all directions and fully compacted prior to Playdale arriving on site (excluding mound/embankment areas)

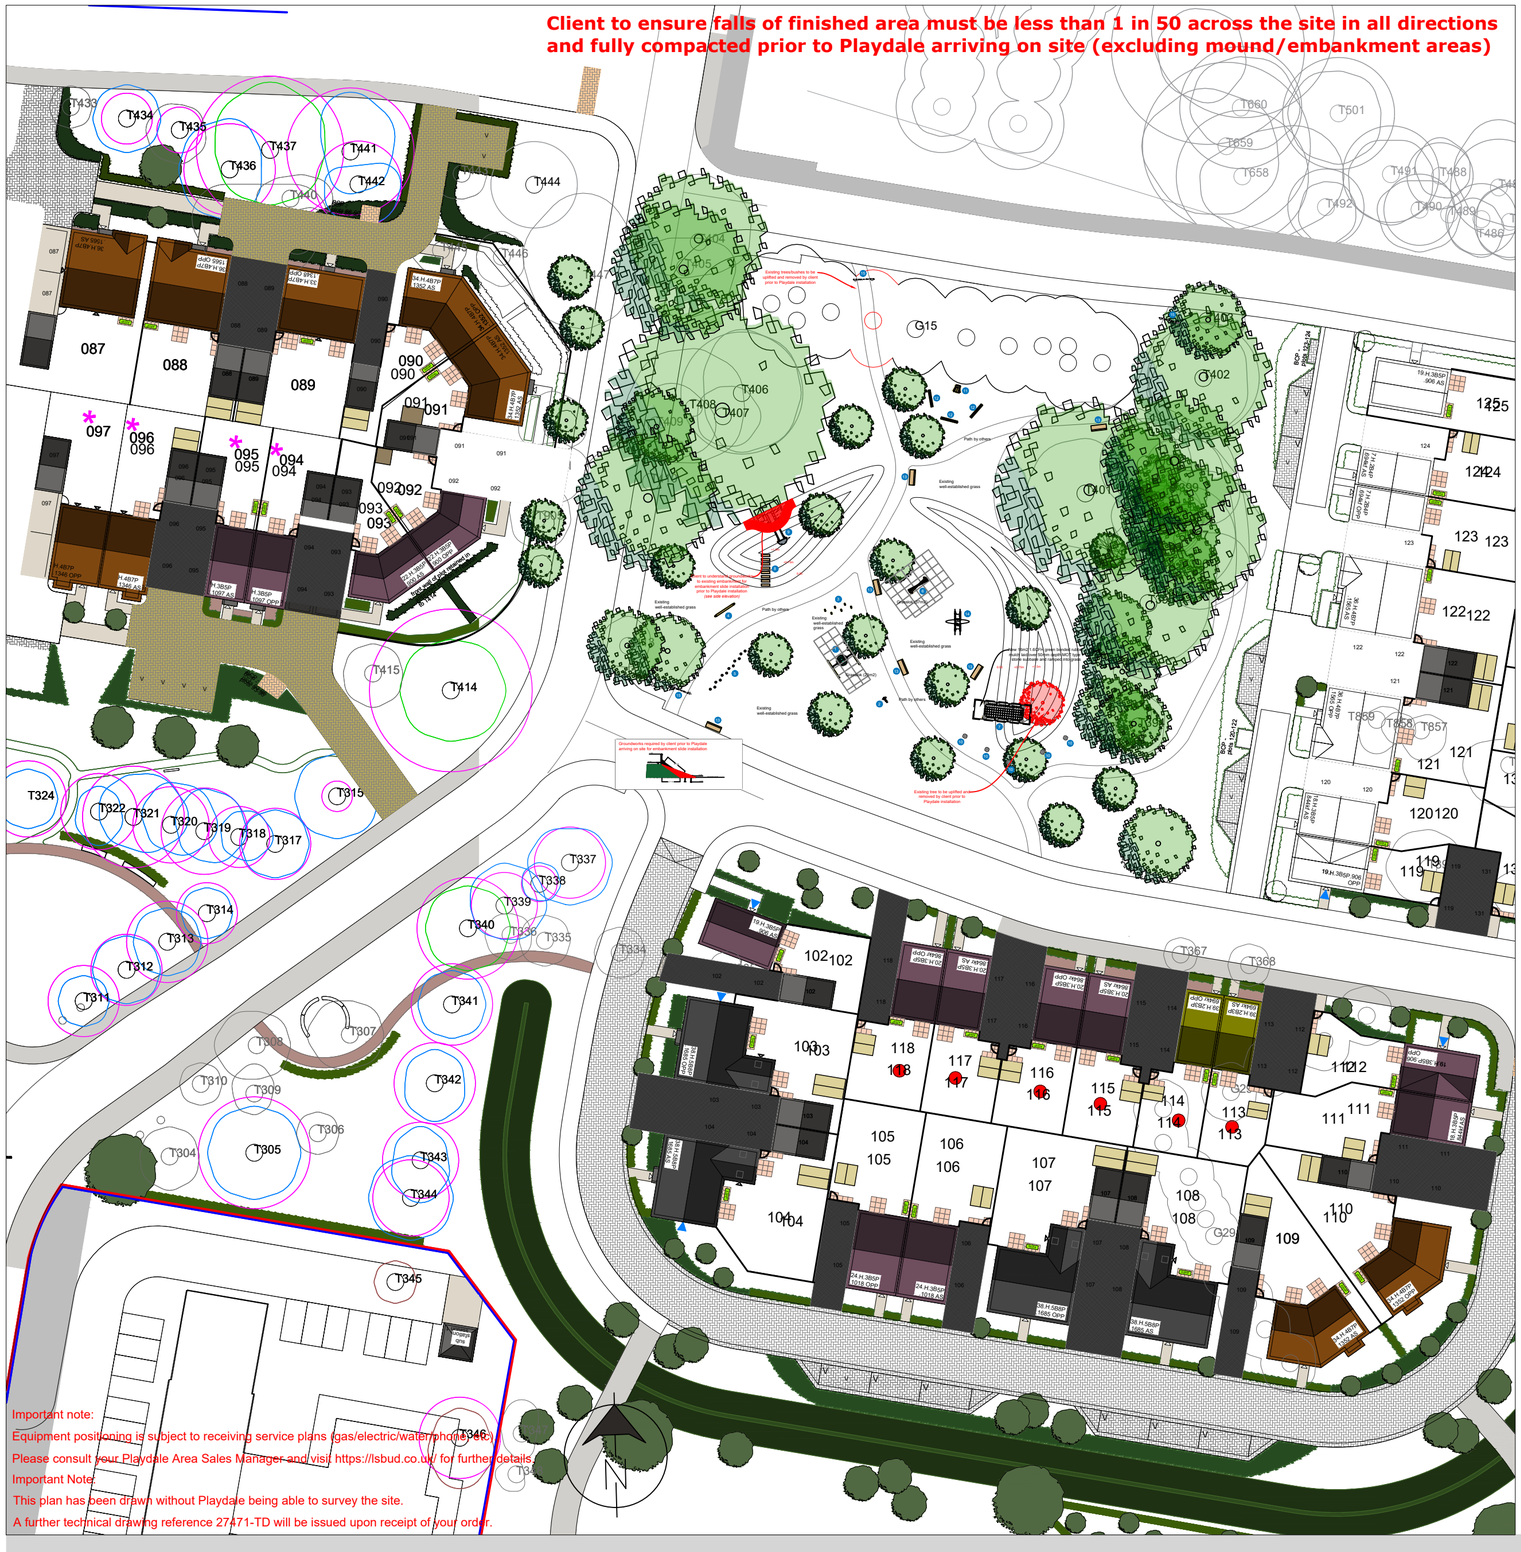



General Notes & Key

Equipment Key

1. Timber Team Swing Frame Only with Shackles – SGF*
   1 x Green Team Swing Seat & Chains for Team Swing Frame
2. Timber Sheep Springer
3. Timber Zig Zag Stilts - SGF*
4. Timber Rocking Log - SGF*
5. Timber Log Walk (1 X 600mm) - TGF*
6. Twister - SGF*
7. Embankment Scramble Net (1.95m wide) - SGF*
8. Sleeper Step
9. Embankment Slide (1.5m high 4.3m long) - SGF*
10. Natural Boulder 1 - Approx. (L) 0.5m x (W) 0.5m x (H) 0.5m
11. Storytelling Chair - SGF*
12. Ellerside Bench - TGF*
13. Bandrake Seat - TGF*
14. Play Car (Aeroplane Themed) - SGF*
15. Themed Entrance Arch – RAF Upwood – SGF*

Client Approval

Name	
Signature	
Date	



Our steel in the ground fixing system offers superior guarantees.
Ask your Area Manager for more information.

Proposed Play Area for:
Vistry South East Midlands - RAF Upwood Play Equipment

Scheme No: 27471rev1/CAM **Date:** 5/6/25 **Drawn by:** CC

1:200 @ A2

All plans are to scale unless otherwise stated. Artists impressions are provided as a visual only and may not accurately represent the layout of the finished site.
All plans, quotations and correspondence between Playdale and the addressee are to remain strictly confidential between those parties only. Playdale reserve the right to make modification in design and specification.

MADE IN THE UK

www.playdale.co.uk

Playdale Playgrounds