
REV.	DETAILS	INIT.	DATE
A	Orientation of existing living room door amended as per client email.	RNN	Oct '24

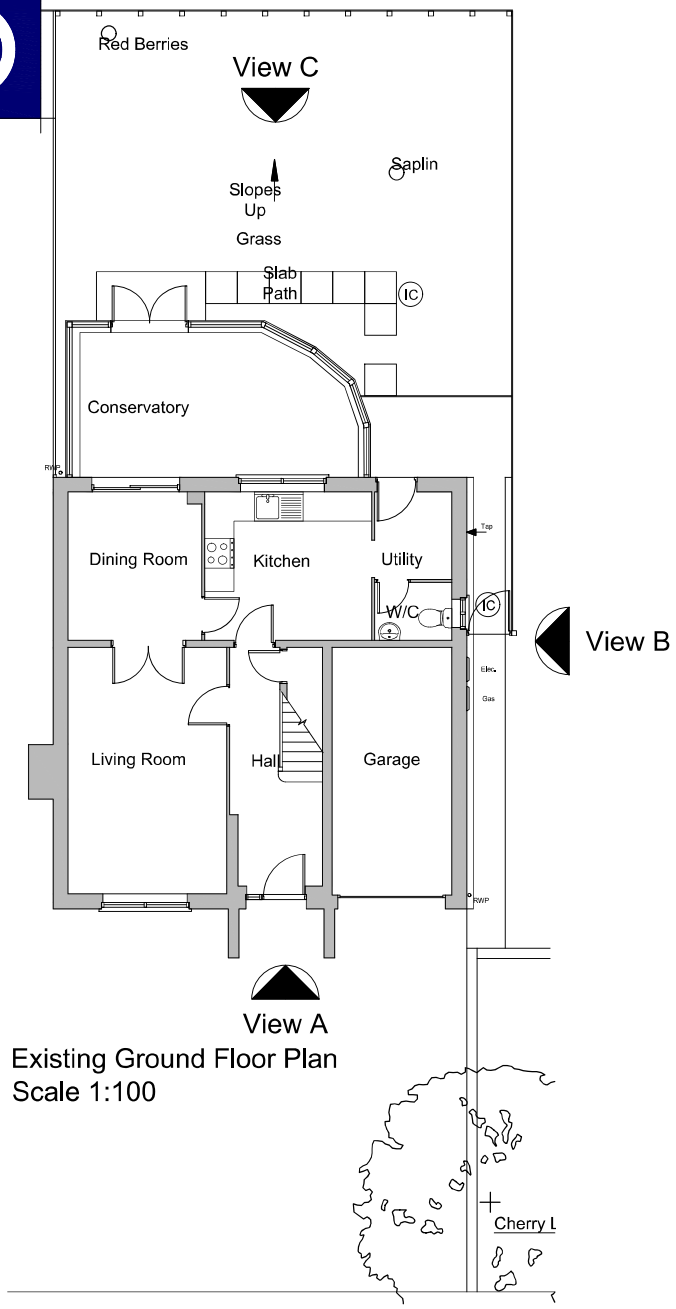


Existing Ground Floor Plan
Scale 1:100



Existing Front Elevation
View A - Scale 1:100



Existing Rear Elevation
View C

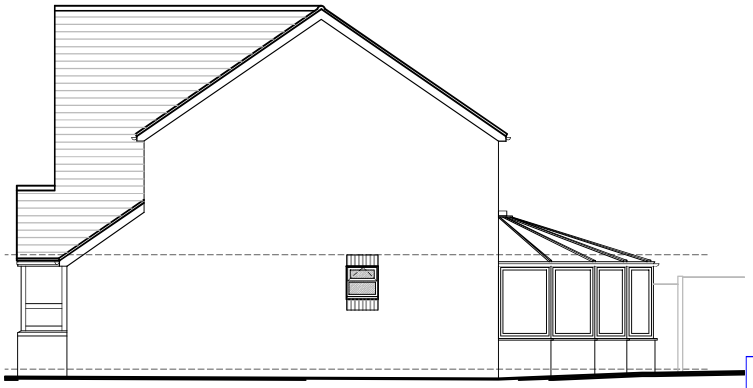

Existing Side Elevation
View B

PLANNING ISSUE

PLEASE NOTE
THESE DRAWINGS ARE FOR THE PURPOSE OF PLANNING ONLY
THESE ARE NOT CONSTRUCTION DRAWINGS

blueprint Architectural Design Ltd.
5 BLOTTS BARN, BROOKS ROAD, RAUNDS, NORTHANTS, NN9 6NS
01933 551389 :: info@blueprintdesign.org.uk

TITLE	Single Storey Rear extension at 15 Christie Dr. Hinchingbrooke,Huntingdon, PE29 6JD			
DETAIL	Existing Plan & Existing Elevations			
SCALE	1:100	SHEET:	A3	24-601-01A
DRAWN	RNN	CHECKED	KG	
DATE	Oct '24	ISSUE	PLANNING	

CONTRACTORS MUST CHECK ALL DIMENSIONS ON SITE. ONLY FIGURED DIMENSIONS ARE TO BE WORKED FROM. DISCREPANCIES MUST BE REPORTED TO BLUEPRINT BEFORE PROCEEDING. © THIS DRAWING IS COPYRIGHT.