

REV.	DETAILS	INIT.	DATE
A	Sink and cooker locations amended and Bifold sizes amended as per client.	RNN	Oct '24
B	Combining Schemes, Roof Lantern to Elevation	JK	Nov '24
C	Builder Amendments	JK	Nov '24

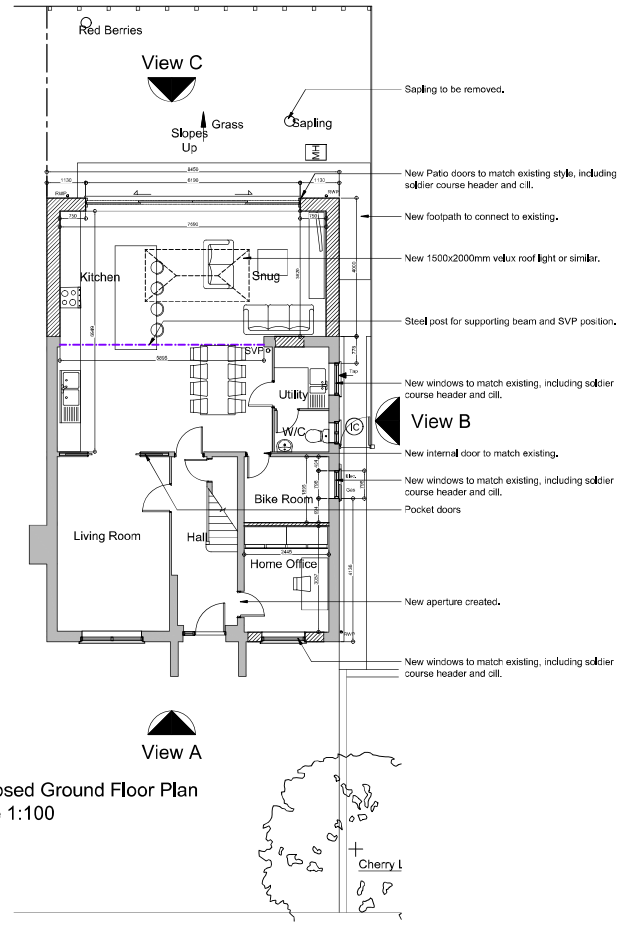


Proposed Ground Floor Plan
Scale 1:100

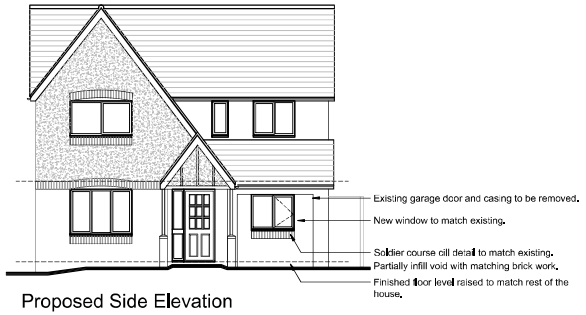

Proposed Side Elevation
View A - Scale 1:100



Proposed Side Elevation
View C - Scale 1:100

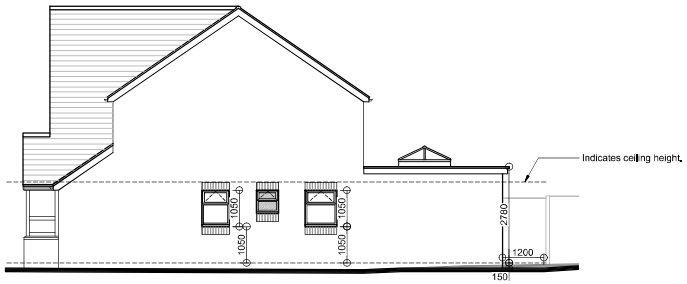

Proposed Side Elevation
View B - Scale 1:100

PLANNING ISSUE

PLEASE NOTE
THESE DRAWINGS ARE FOR THE PURPOSE OF PLANNING ONLY
THESE ARE NOT CONSTRUCTION DRAWINGS

0m 2m 4m 6m 8m 10m

Scale 1:100

Proposed Materials
- Walls: Brickwork - colour to match existing
- Roof: Flat roof material
- Windows & Doors: White Upvc as existing

All levels are to run flush with existing dwelling

blueprint Architectural Design Ltd.
5 BLOTTS BARN, BROOKS ROAD, RAUNDS, NORTHANTS, NN9 6NS
01933 551389 :: info@blueprintdesign.org.uk

TITLE	Single Storey Rear extension at 15 Christie Dr. Hinchingbrooke,Huntingdon, PE29 6JD			
DETAIL	Proposed Ground Floor Plan Proposed Elevations			
SCALE	1:100	SHEET.	A2	24-601-02C
DRAWN	RNN	CHECKED	KG	
DATE	Oct '24	ISSUE	PLANNING	

CONTRACTORS MUST CHECK ALL DIMENSIONS ON SITE ONLY FIGURED DIMENSIONS ARE TO BE WORKED FROM. DISCREPANCIES MUST BE REPORTED TO BLUEPRINT BEFORE PROCEEDING. © THIS DRAWING IS COPYRIGHT.