
REV.	DETAILS	INIT.	DATE

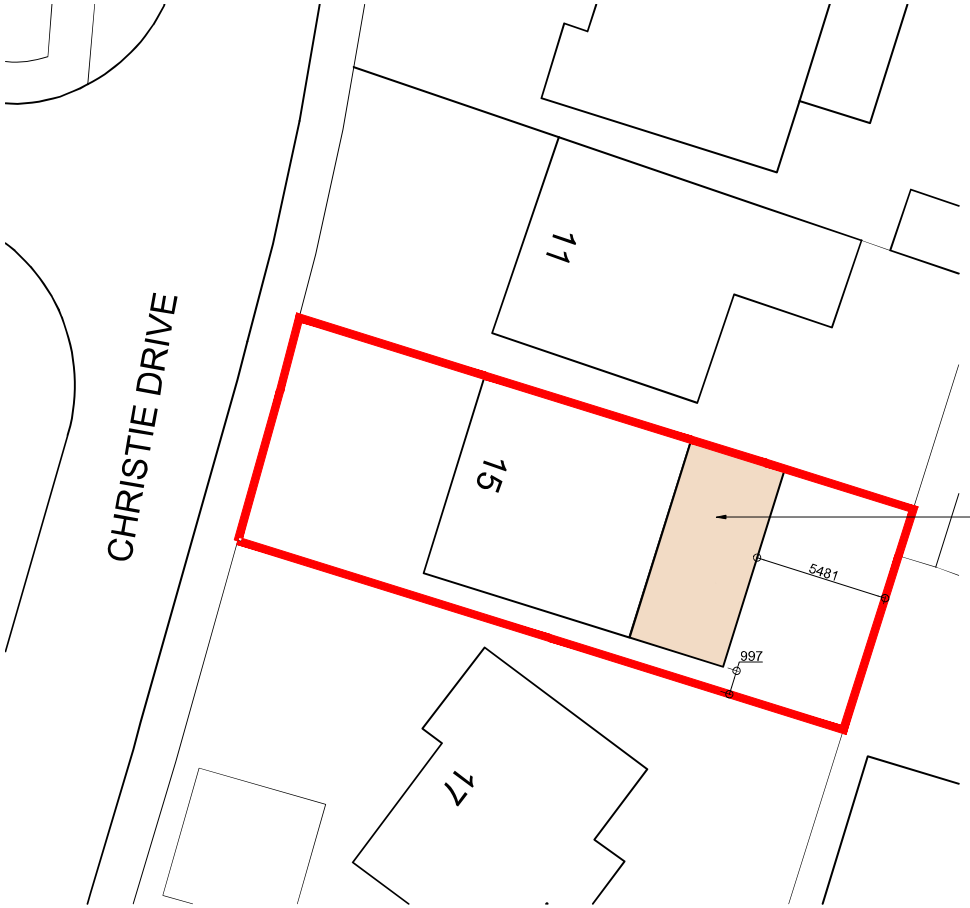

Shaded area indicates proposed extension

Proposed Block Plan
Scale 1:200

0m 4m 8m 10m 15m 20m

Scale 1:200



Existing Site Location Plan
Scale 1:1250

0m 20m 50m 75m 100m 125m

Scale 1:1250

PLANNING ISSUE

PLEASE NOTE
THESE DRAWINGS ARE FOR THE PURPOSE OF PLANNING ONLY
THESE ARE NOT CONSTRUCTION DRAWINGS

blueprint Architectural Design Ltd.
5 BLOTTS BARN, BROOKS ROAD, RAUNDS, NORTHANTS, NN9 6NS
01933 551389 :: info@blueprintdesign.org.uk

TITLE	Single Storey Rear extension at 15 Christie Dr. Hinchingbrooke,Huntingdon, PE29 6JD			
DETAIL	Existing Site Location Plan Proposed Block Plan			
SCALE	As Noted	SHEET:	A3	24-601-05
DRAWN	JK	CHECKED	KG	
DATE	Dec '24	ISSUE	PLANNING	

CONTRACTORS MUST CHECK ALL DIMENSIONS ON SITE, ONLY FIGURED DIMENSIONS ARE TO BE WORKED FROM. DISCREPANCIES MUST BE REPORTED TO BLUEPRINT BEFORE PROCEEDING. © THIS DRAWING IS COPYRIGHT.