49 Broadway

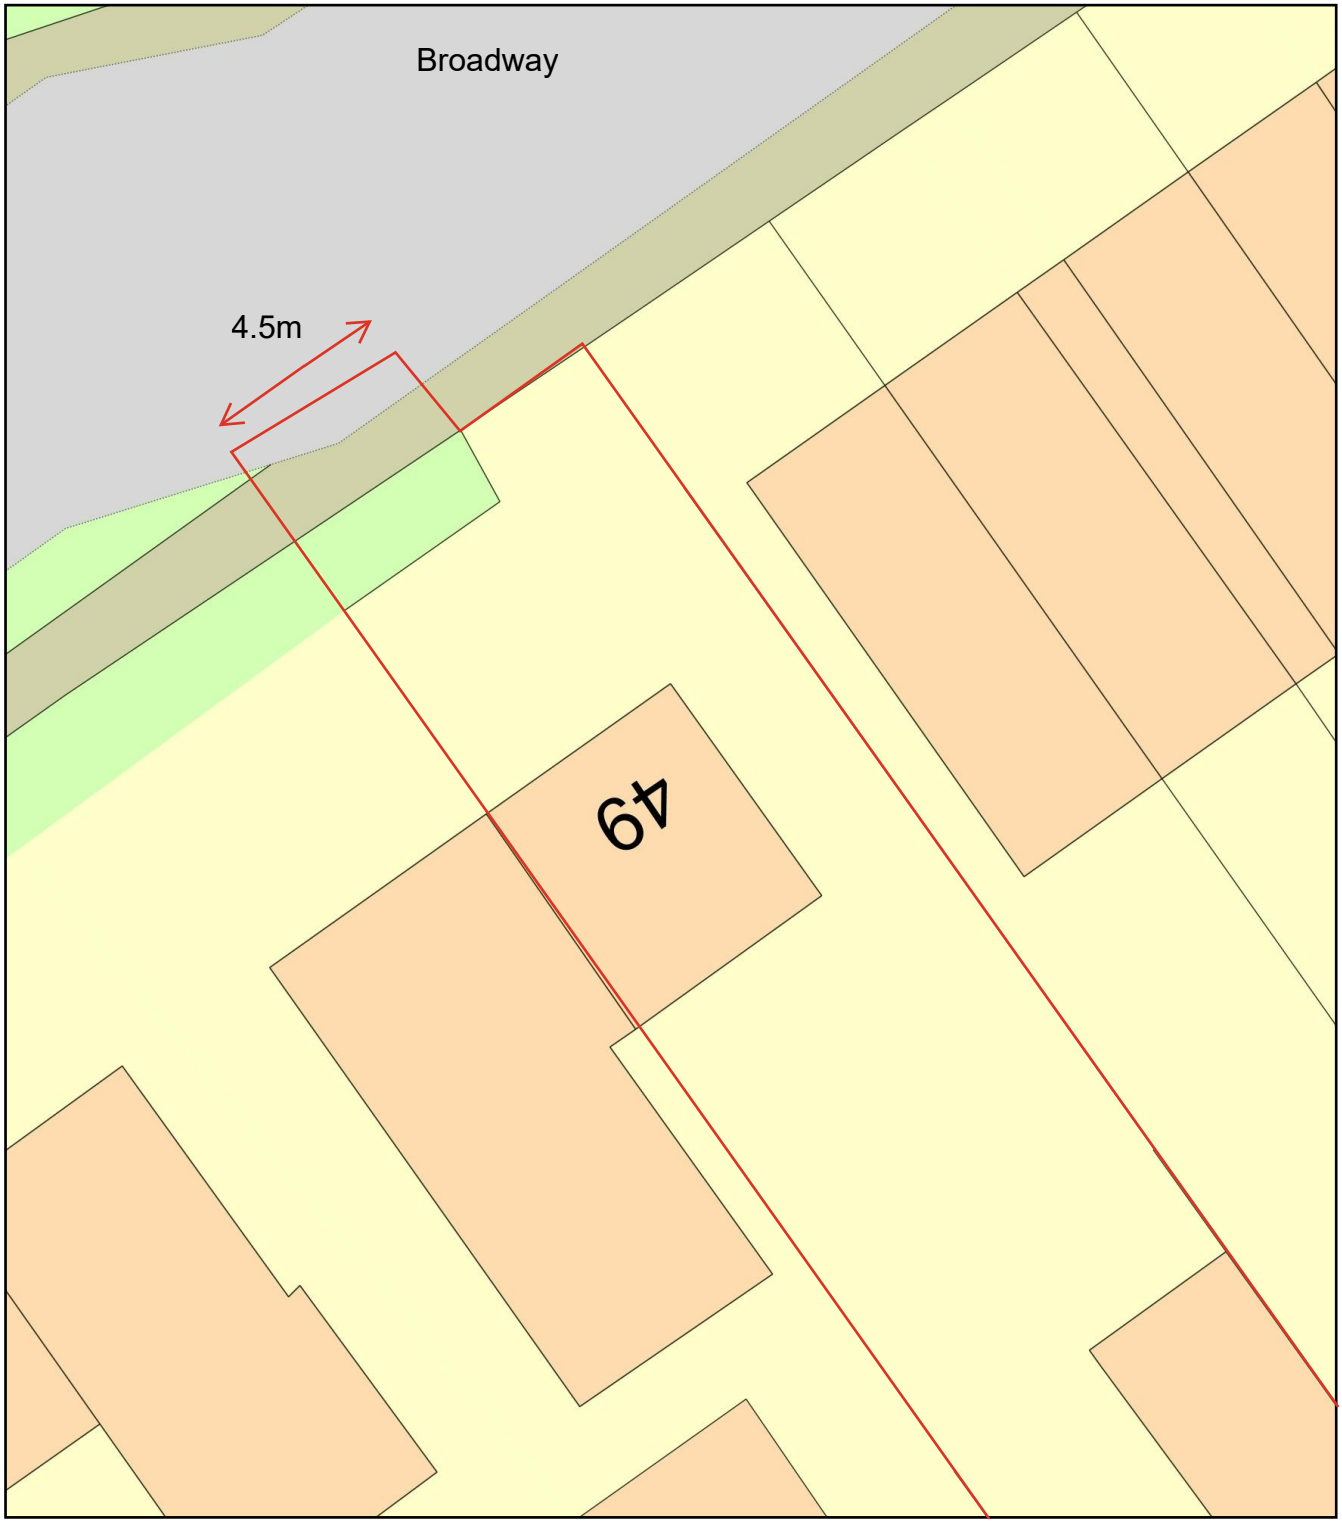

0 10
Metres

N

ReQuestaPlan

Plan Produced for: Greg Stout

Date Produced: 26 Mar 2025

Plan Reference Number: TQRQM25085091525355

Scale: 1:200 @ A4

© Crown copyright and database rights 2025 OS 100042766