GENERAL NOTES

Drawings are based on survey information and may not accurately represent what is physically present


Do not scale from this drawing. All dimensions must be checked on site before proceeding with the works. Graham Handley Architects must be notified of any discrepancies.

All dimensions are in millimeters unless noted otherwise.


This drawing must be printed in colour.




North Elevation

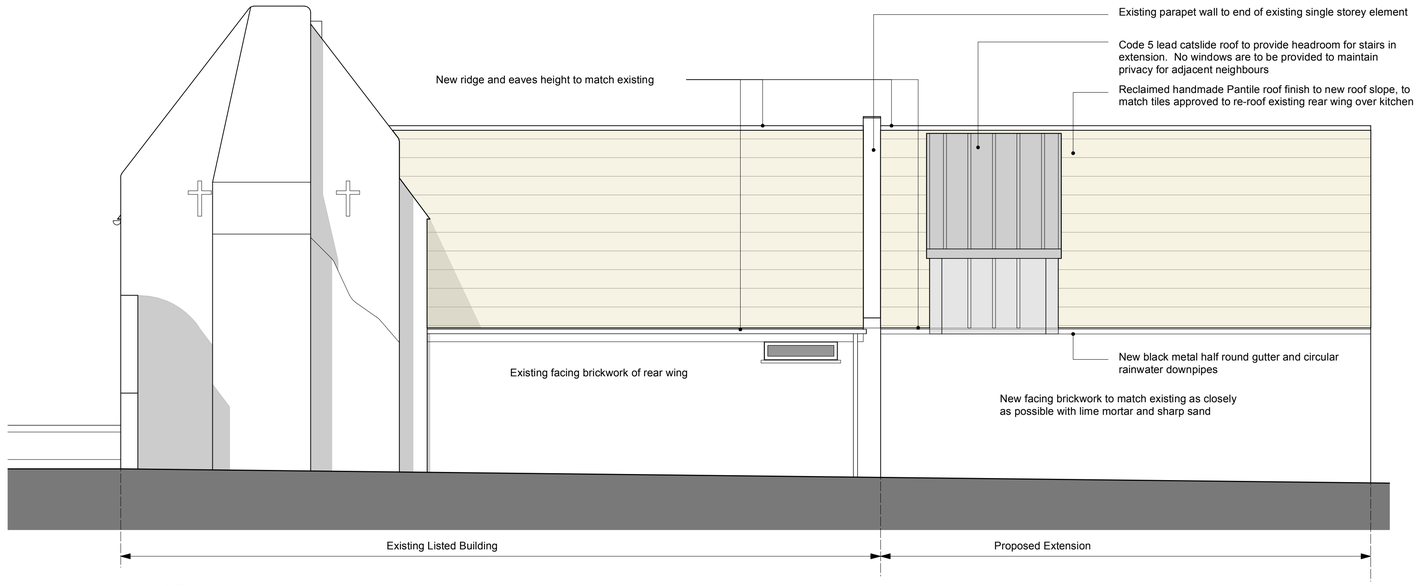

West Elevation

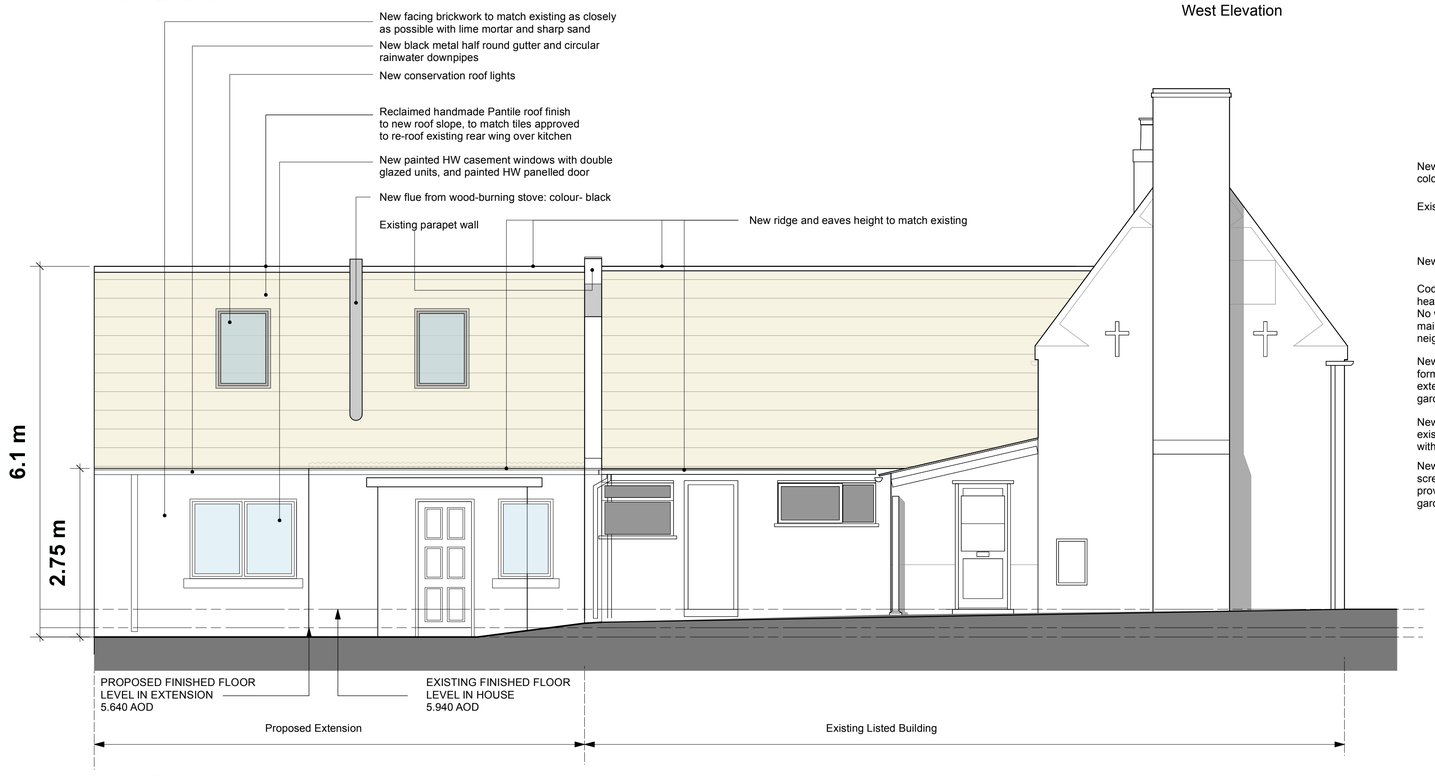

East Elevation

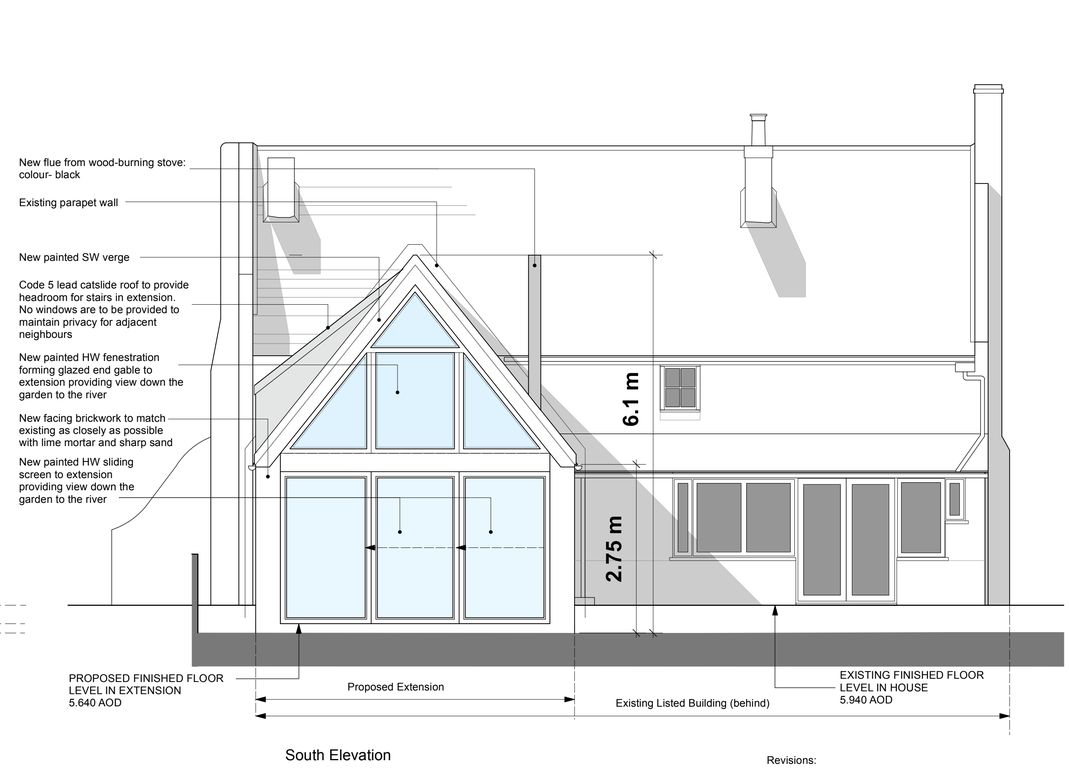

South Elevation

Revisions:

PL 1	9/12/2024	Planning and Listed Building Application
PL 2	11/12/2024	Note added regarding ridge and eaves height

PLANNING & LBC ISSUE

Proposed Rear Extension
Gloster House, 12 High Street, Earith, PE28 3PP

Elevations as Proposed

Scale:1:50 @ A1

1243 - **PL 61** PL 2

© Graham Handley Architects Ltd - Do not scale from this drawing.

GRAHAM HANDLEY ARCHITECTS