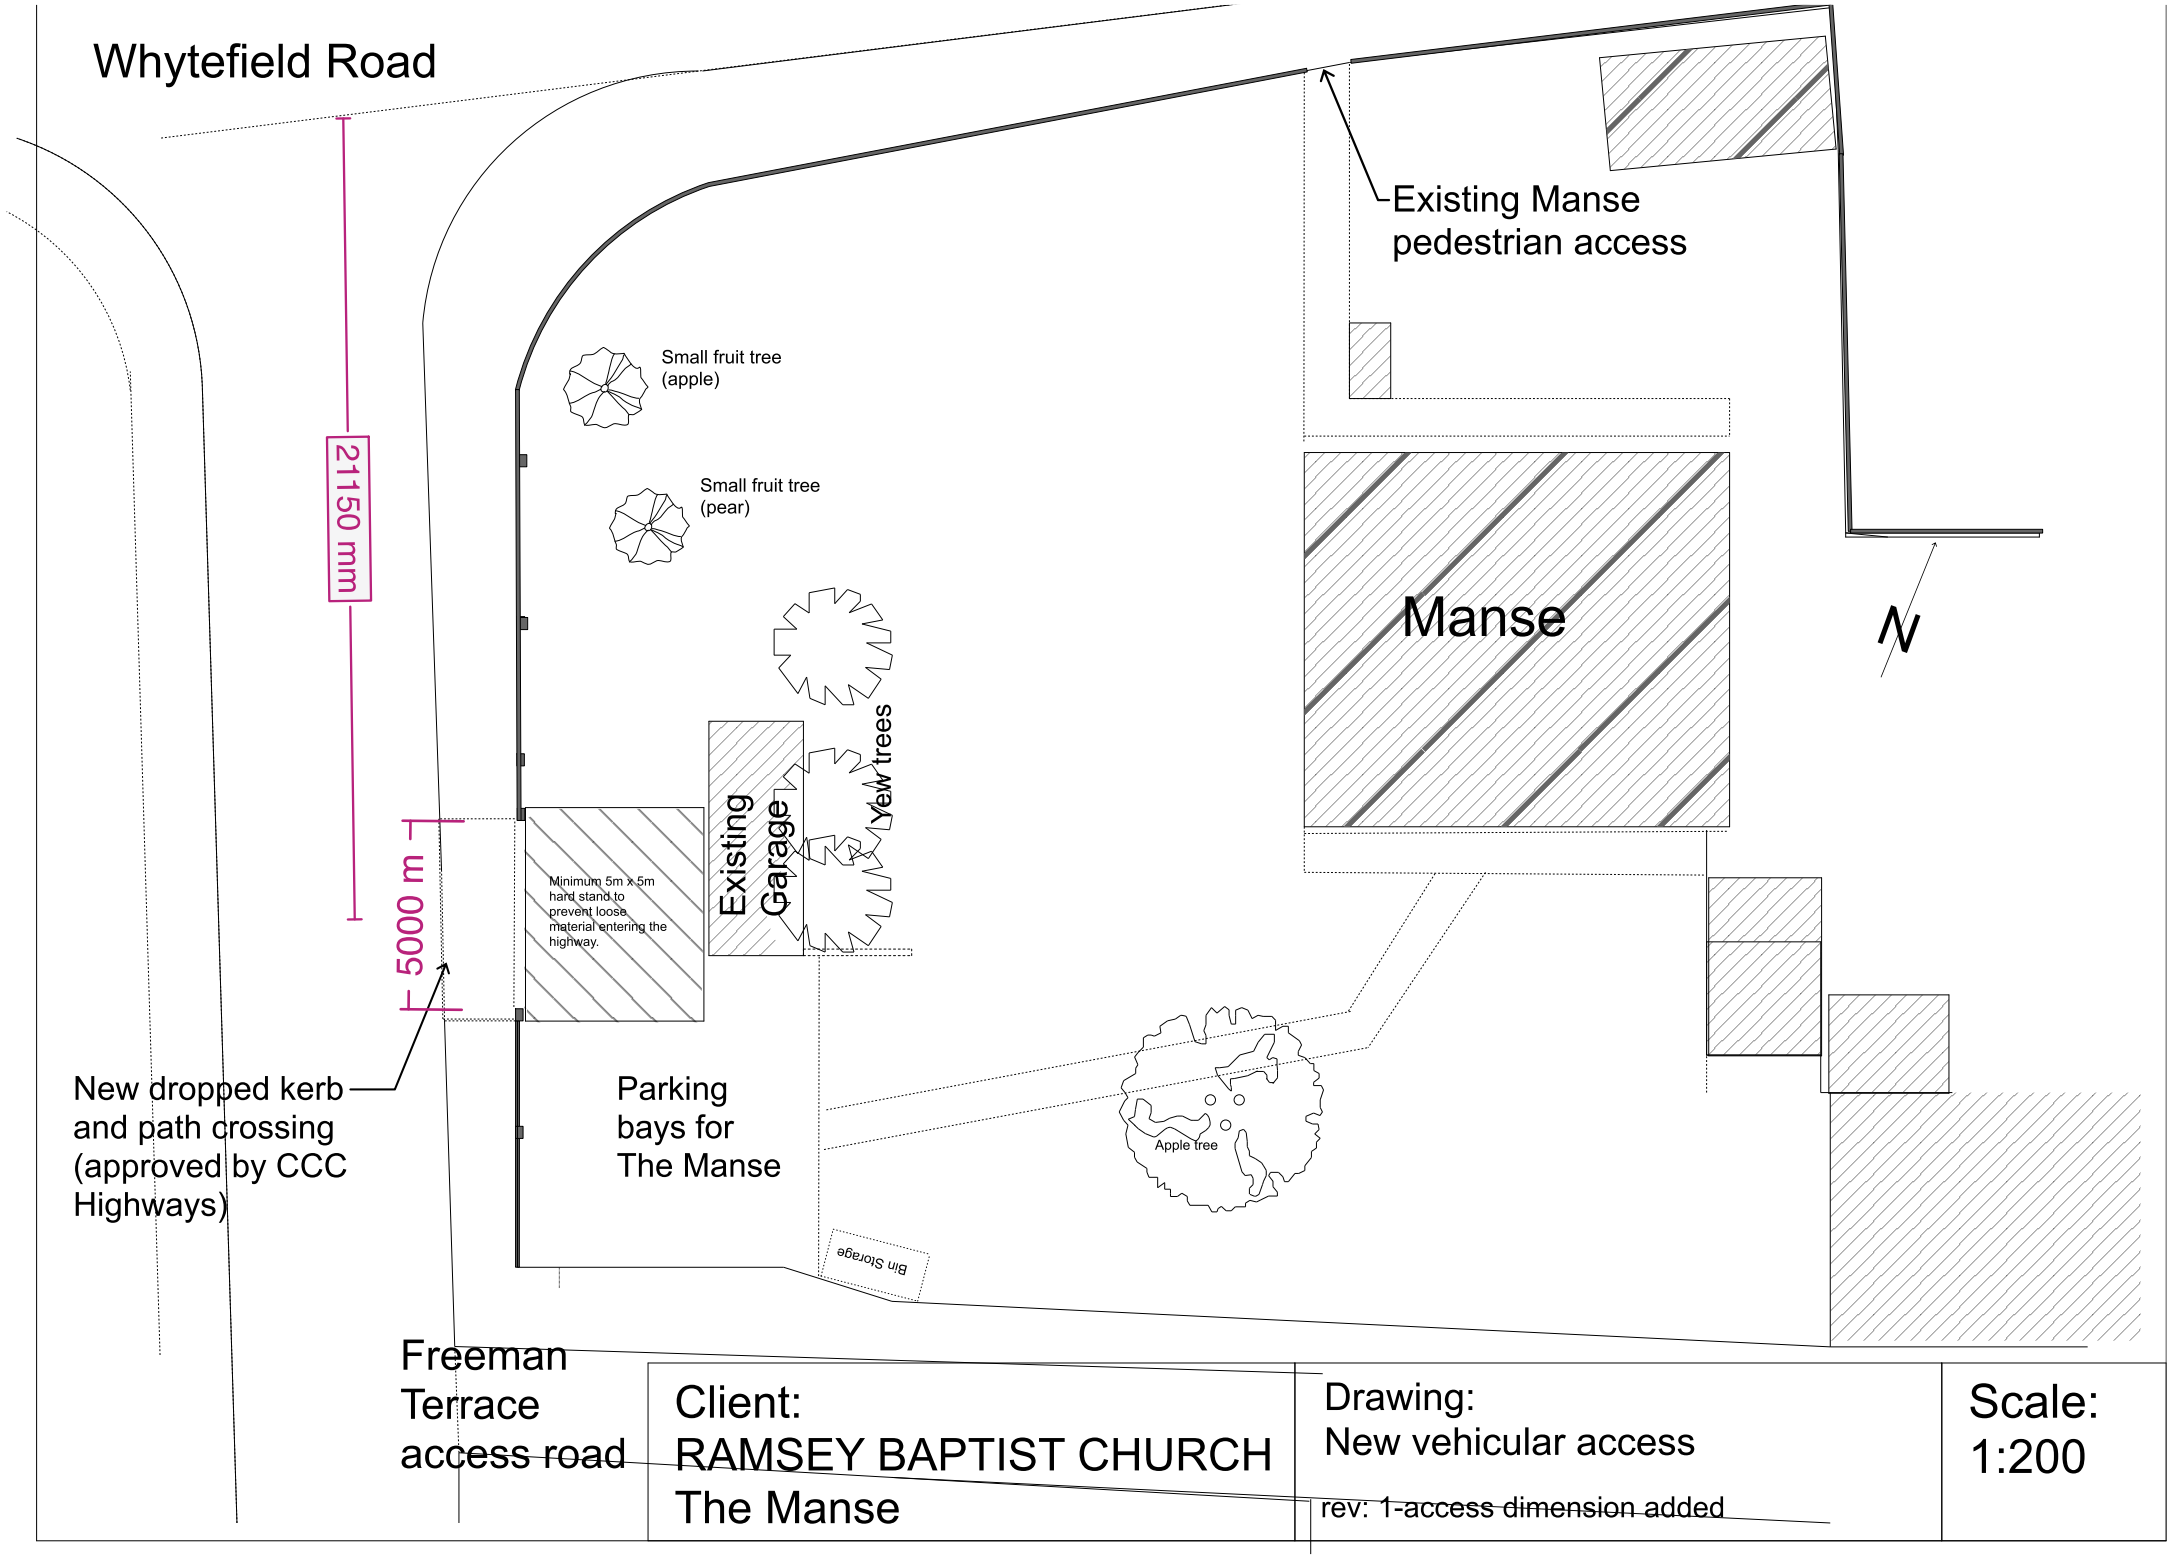

Whytefield Road
Existing Manse pedestrian access
Small fruit tree (apple)
Small fruit tree (pear)
21150 mm
Manse
N
5000 m
Minimum 5m x 5m hard stand to prevent loose material entering the highway.
Existing Garage
Yew trees
New dropped kerb and path crossing (approved by CCC Highways)
Parking bays for The Manse
Apple tree
Bin Storage
Freeman Terrace access road
Client:
RAMSEY BAPTIST CHURCH
The Manse
Drawing:
New vehicular access
rev: 1-access dimension added
Scale:
1:200