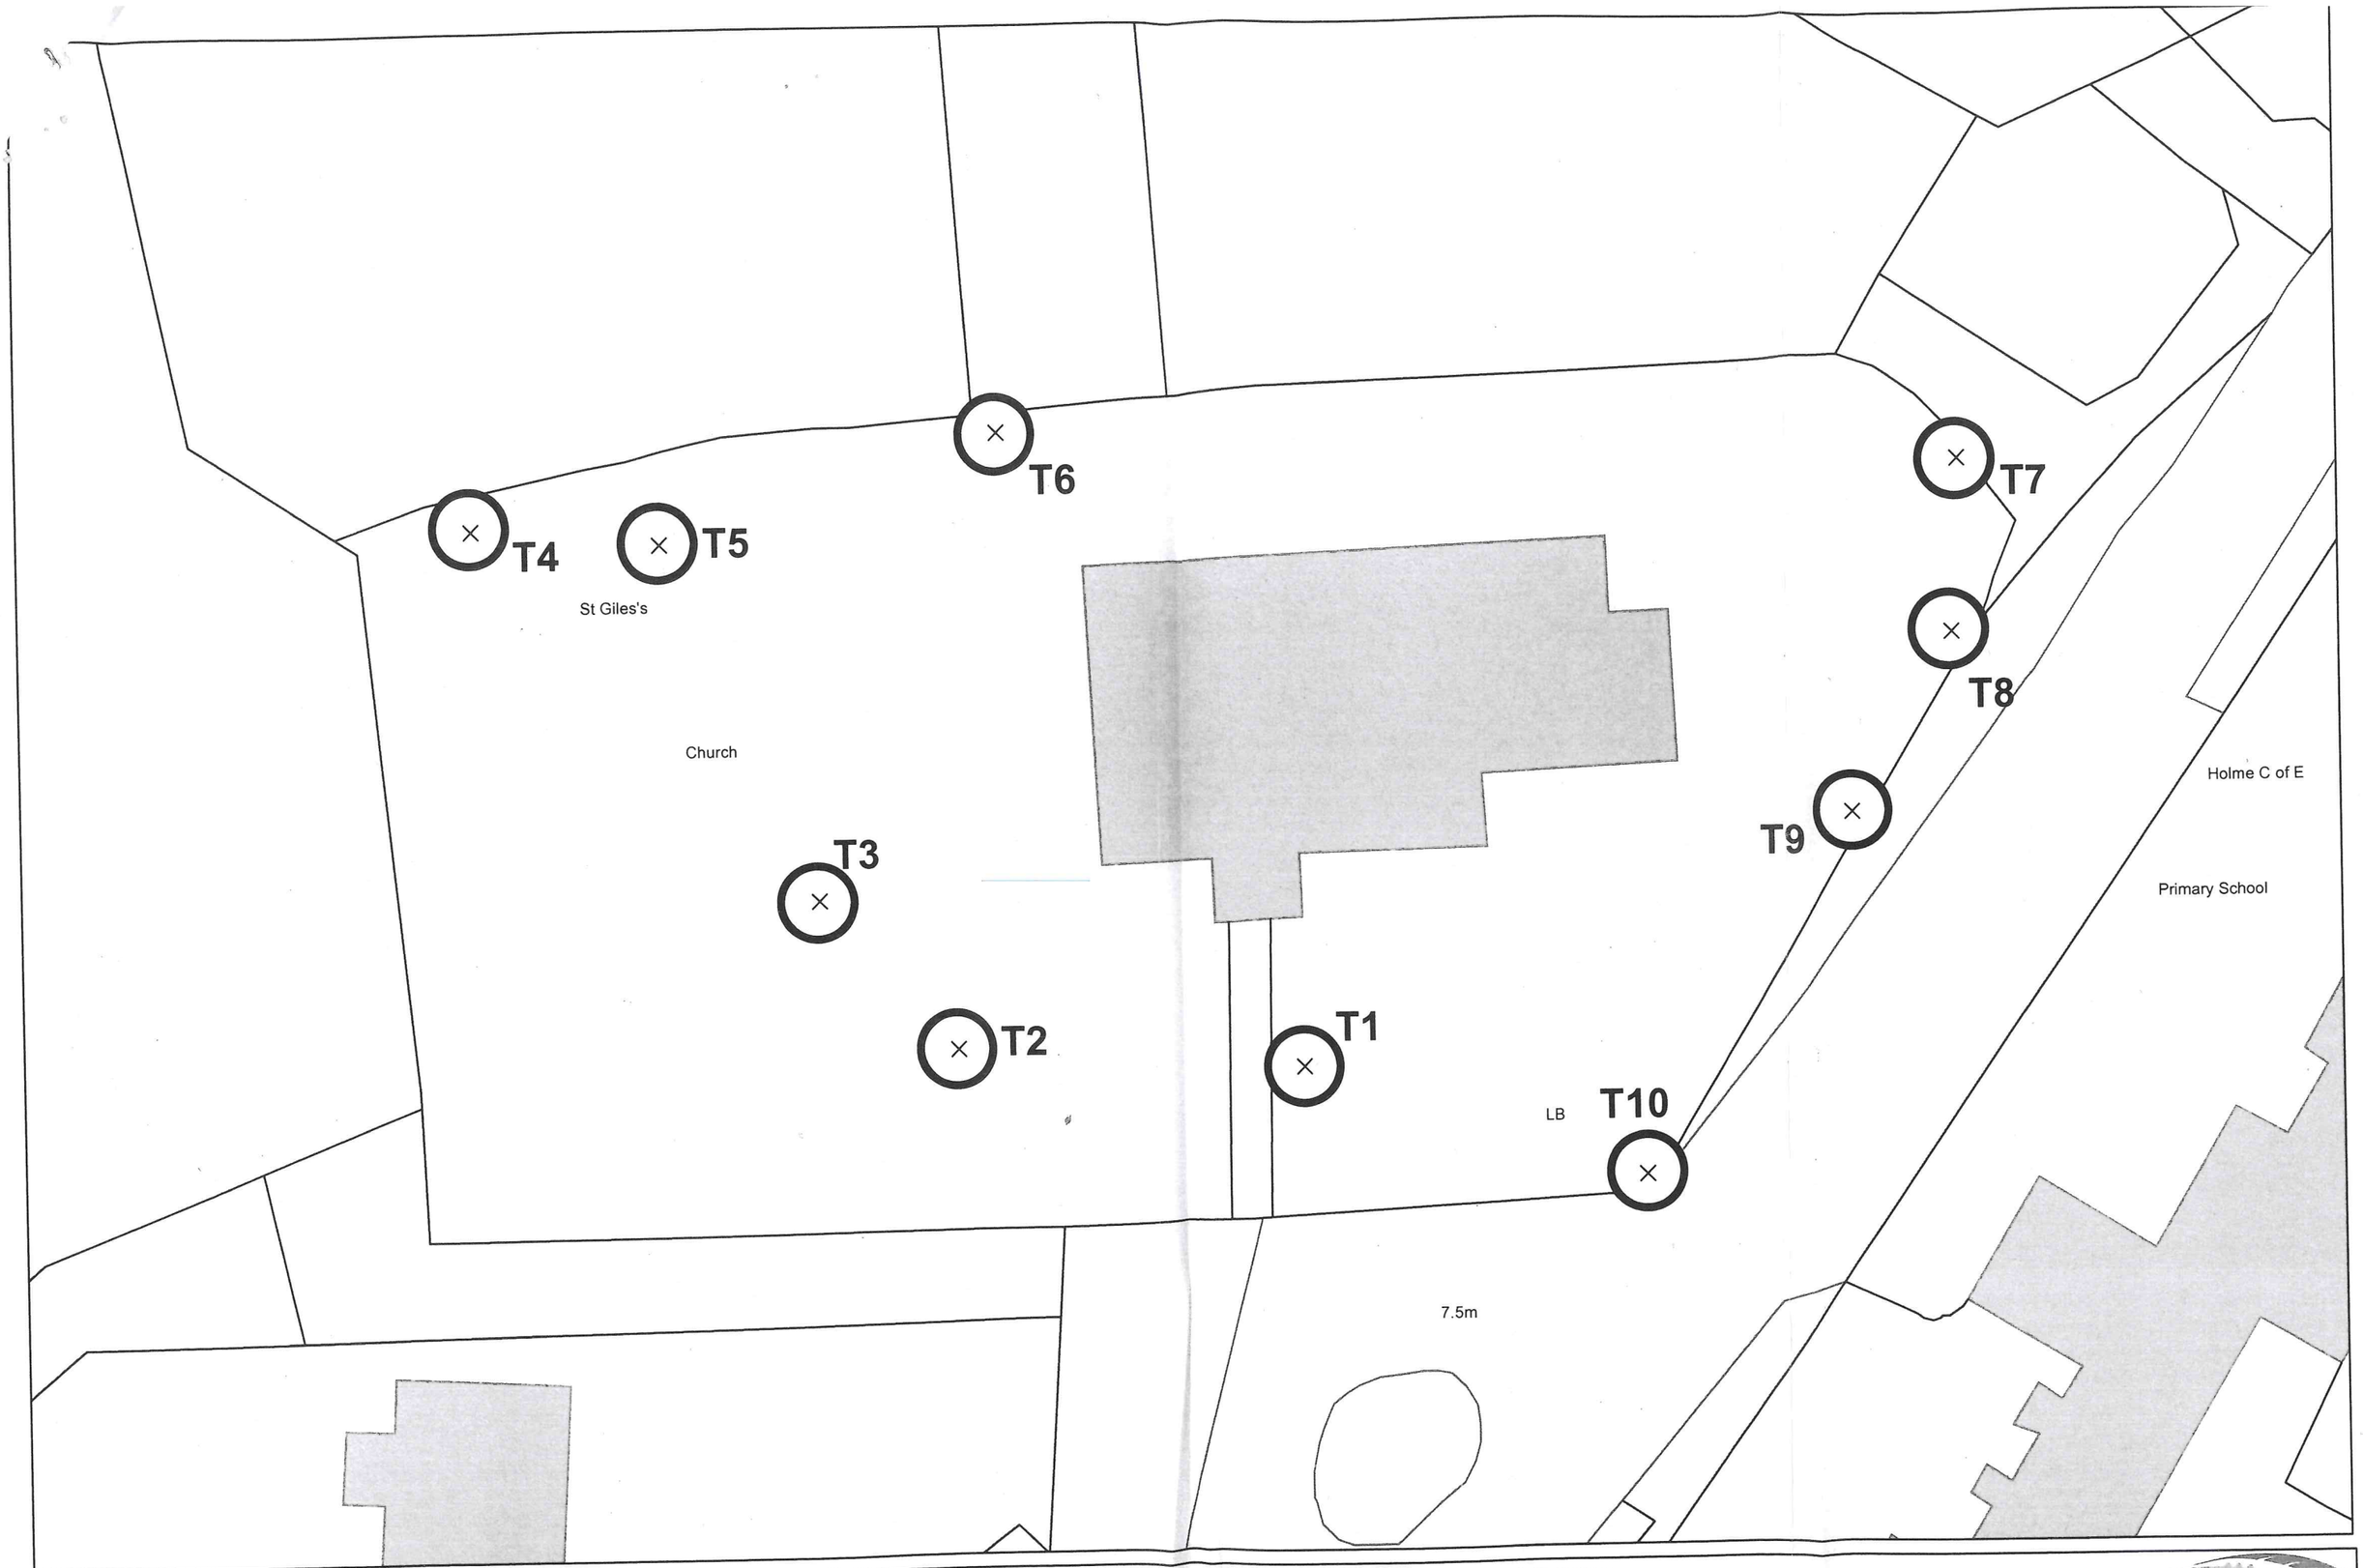


N 1:250

Date: 05/10/2010

Reproduced from Ordnance Survey Mapping with the permission of Her Majesty's Stationary Office © Crown Copyright.
Unauthorised reproduction infringes Crown Copyright and may lead to prosecution or civil proceedings. HDC LA 100022322

Tree Preservation Order L/TPO/296
St Giles Church
Church Street
Holme

Huntingdonshire DISTRICT COUNCIL
Pathfinder House
St Mary's Street
Huntingdon
PE29 3TN
Planning Services