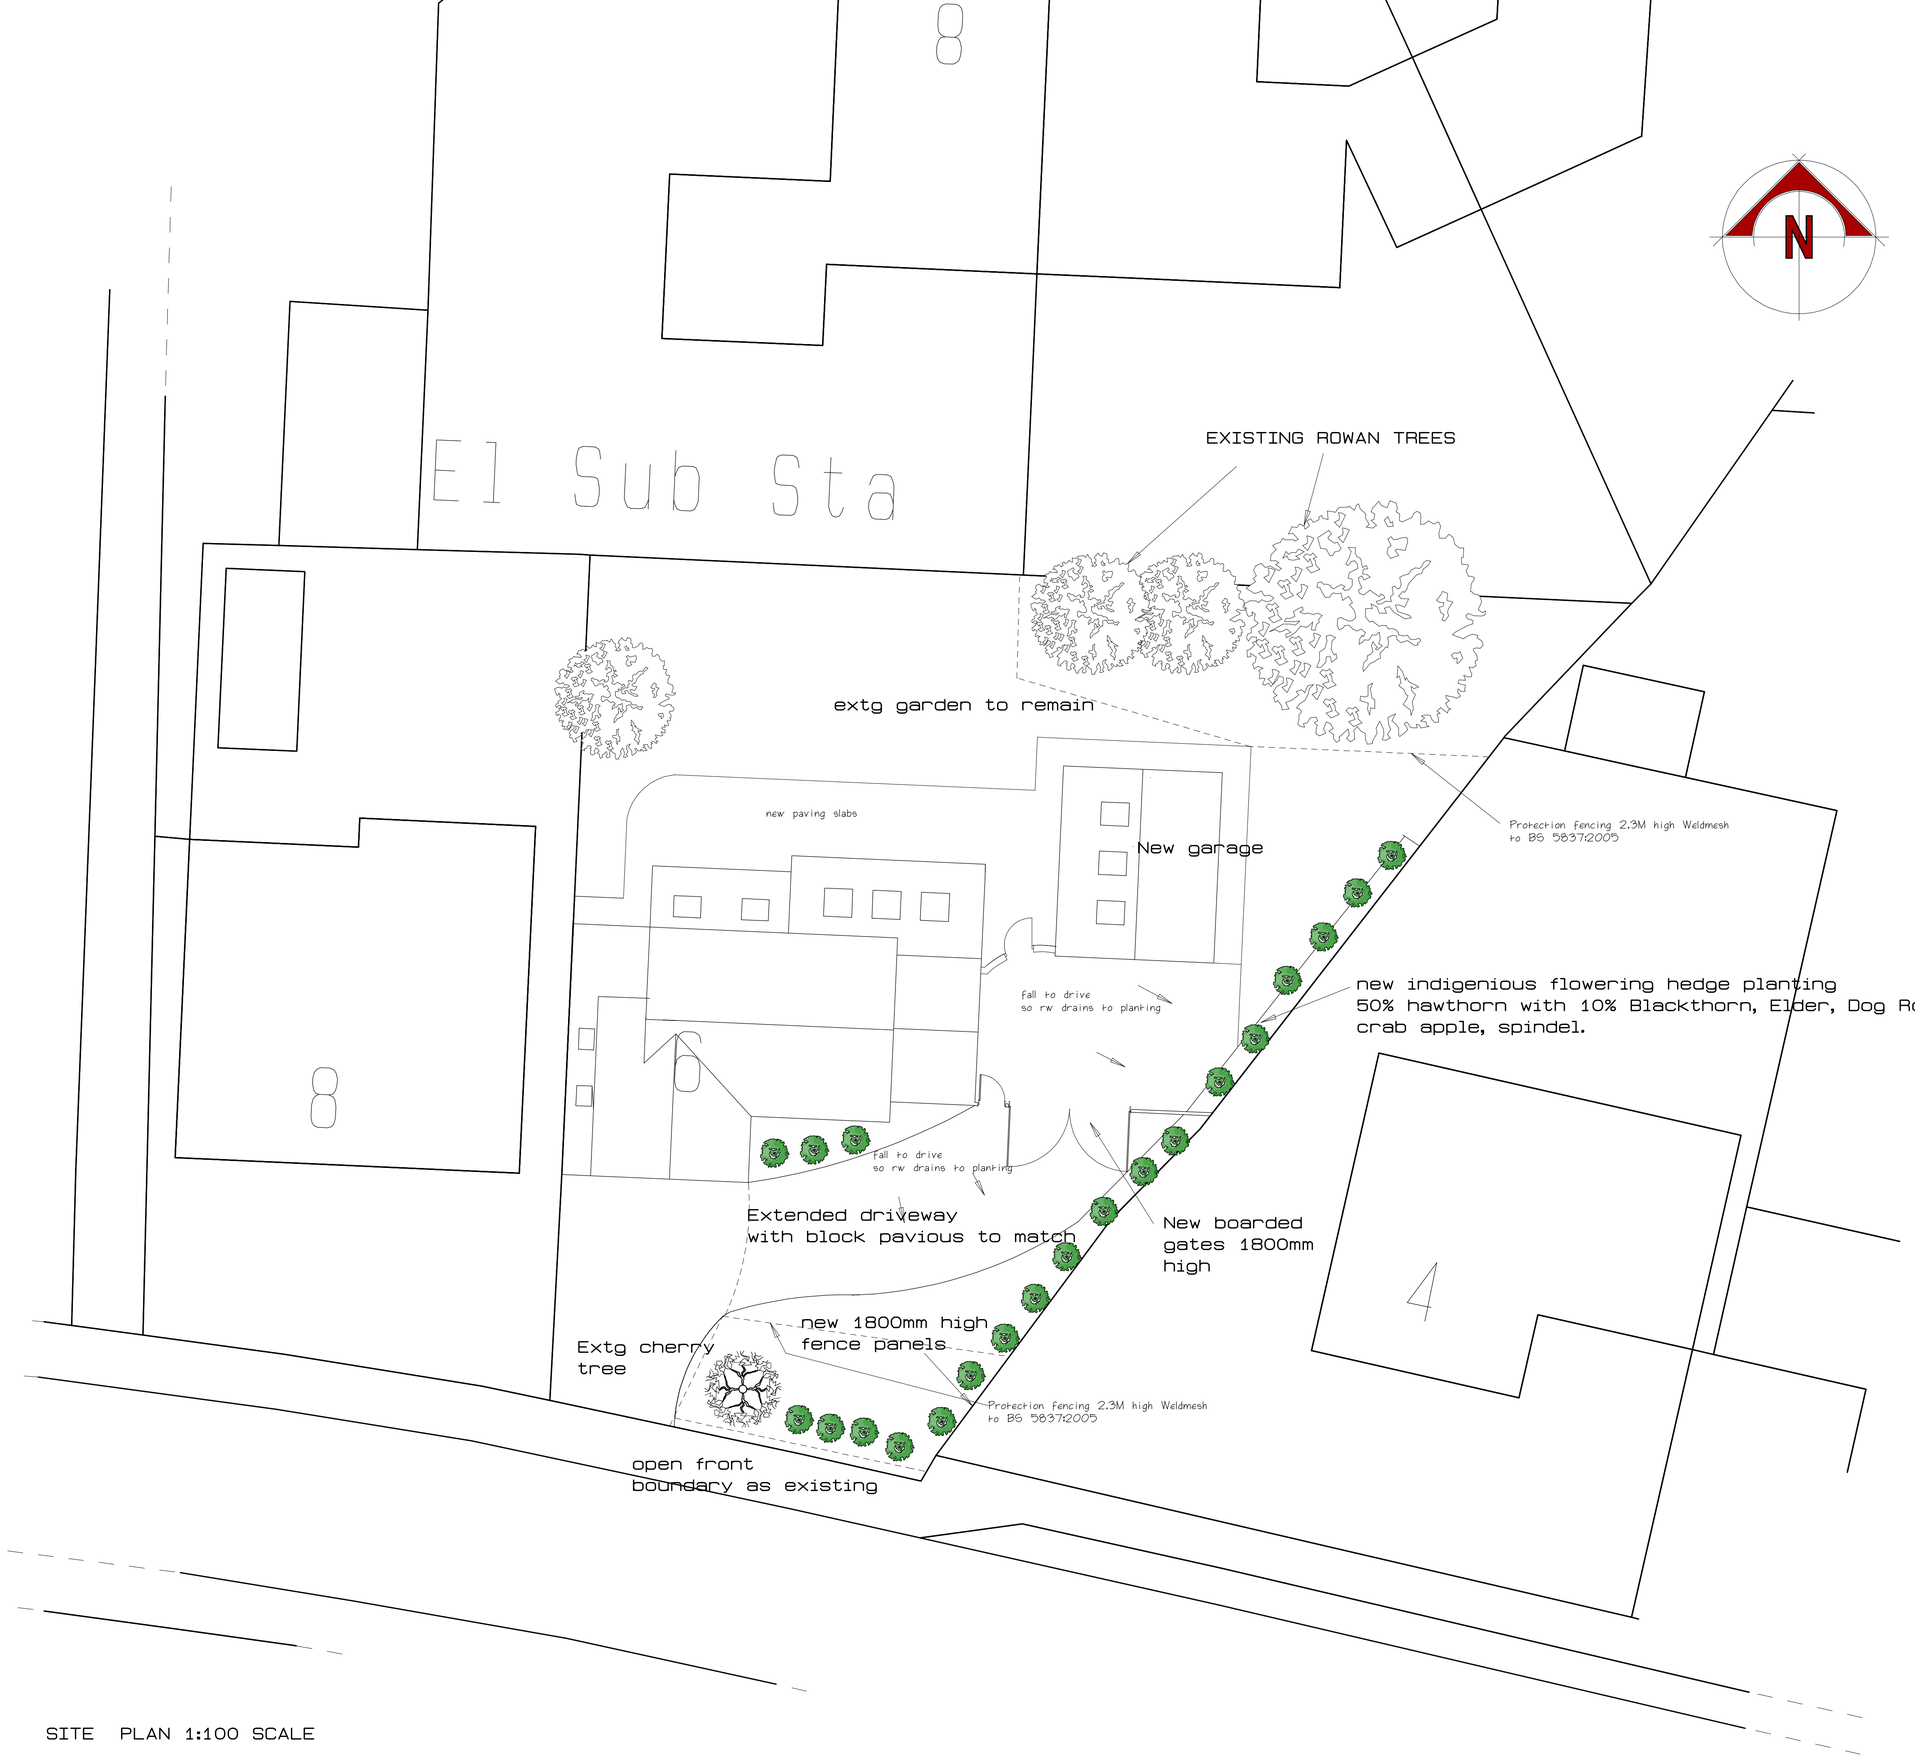

SITE PLAN 1:100 SCALE

1:1250	0	12.5m	25m	50m		100m
1:500	0	5m	10m	20m		40m
1:200	0	2m	4m	8m		12m
1:100	0	1m	2m	4m		8m
1:50	0	0.5m	1m	2m		4m
1:20	0	0.2m	0.4m	0.8m		1.6m
1:10	0	0.1m	0.2m	0.4m		0.8m

METRES

SCALE BAR

G
F
E
D
C
B
A

REVISIONS DATE

DCBA

DC BLAYNEY ASSOCIATES LIMITED
ARCHITECTURAL DESIGN AND CHARTERED BUILDING SURVEYORS
COMPASS HOUSE, VISION PARK, CHIVERS WAY,
HISTON, CAMBRIDGE, CB24 9AD
MOBILE 07747 602055 Email: derek.blayney1@gmail.com

CLIENT/SITE

MR A KENNEDY
6 ACACIA AVENUE
ST IVES
CAMBRIDGESHIRE
PE276TN

DETAILS

SITE PLANS
AS PROPOSED

DRG.No. 29757/7

Scale: 1:100

DRAWN	CHECKED	DATE
DCB	KB	December 2023