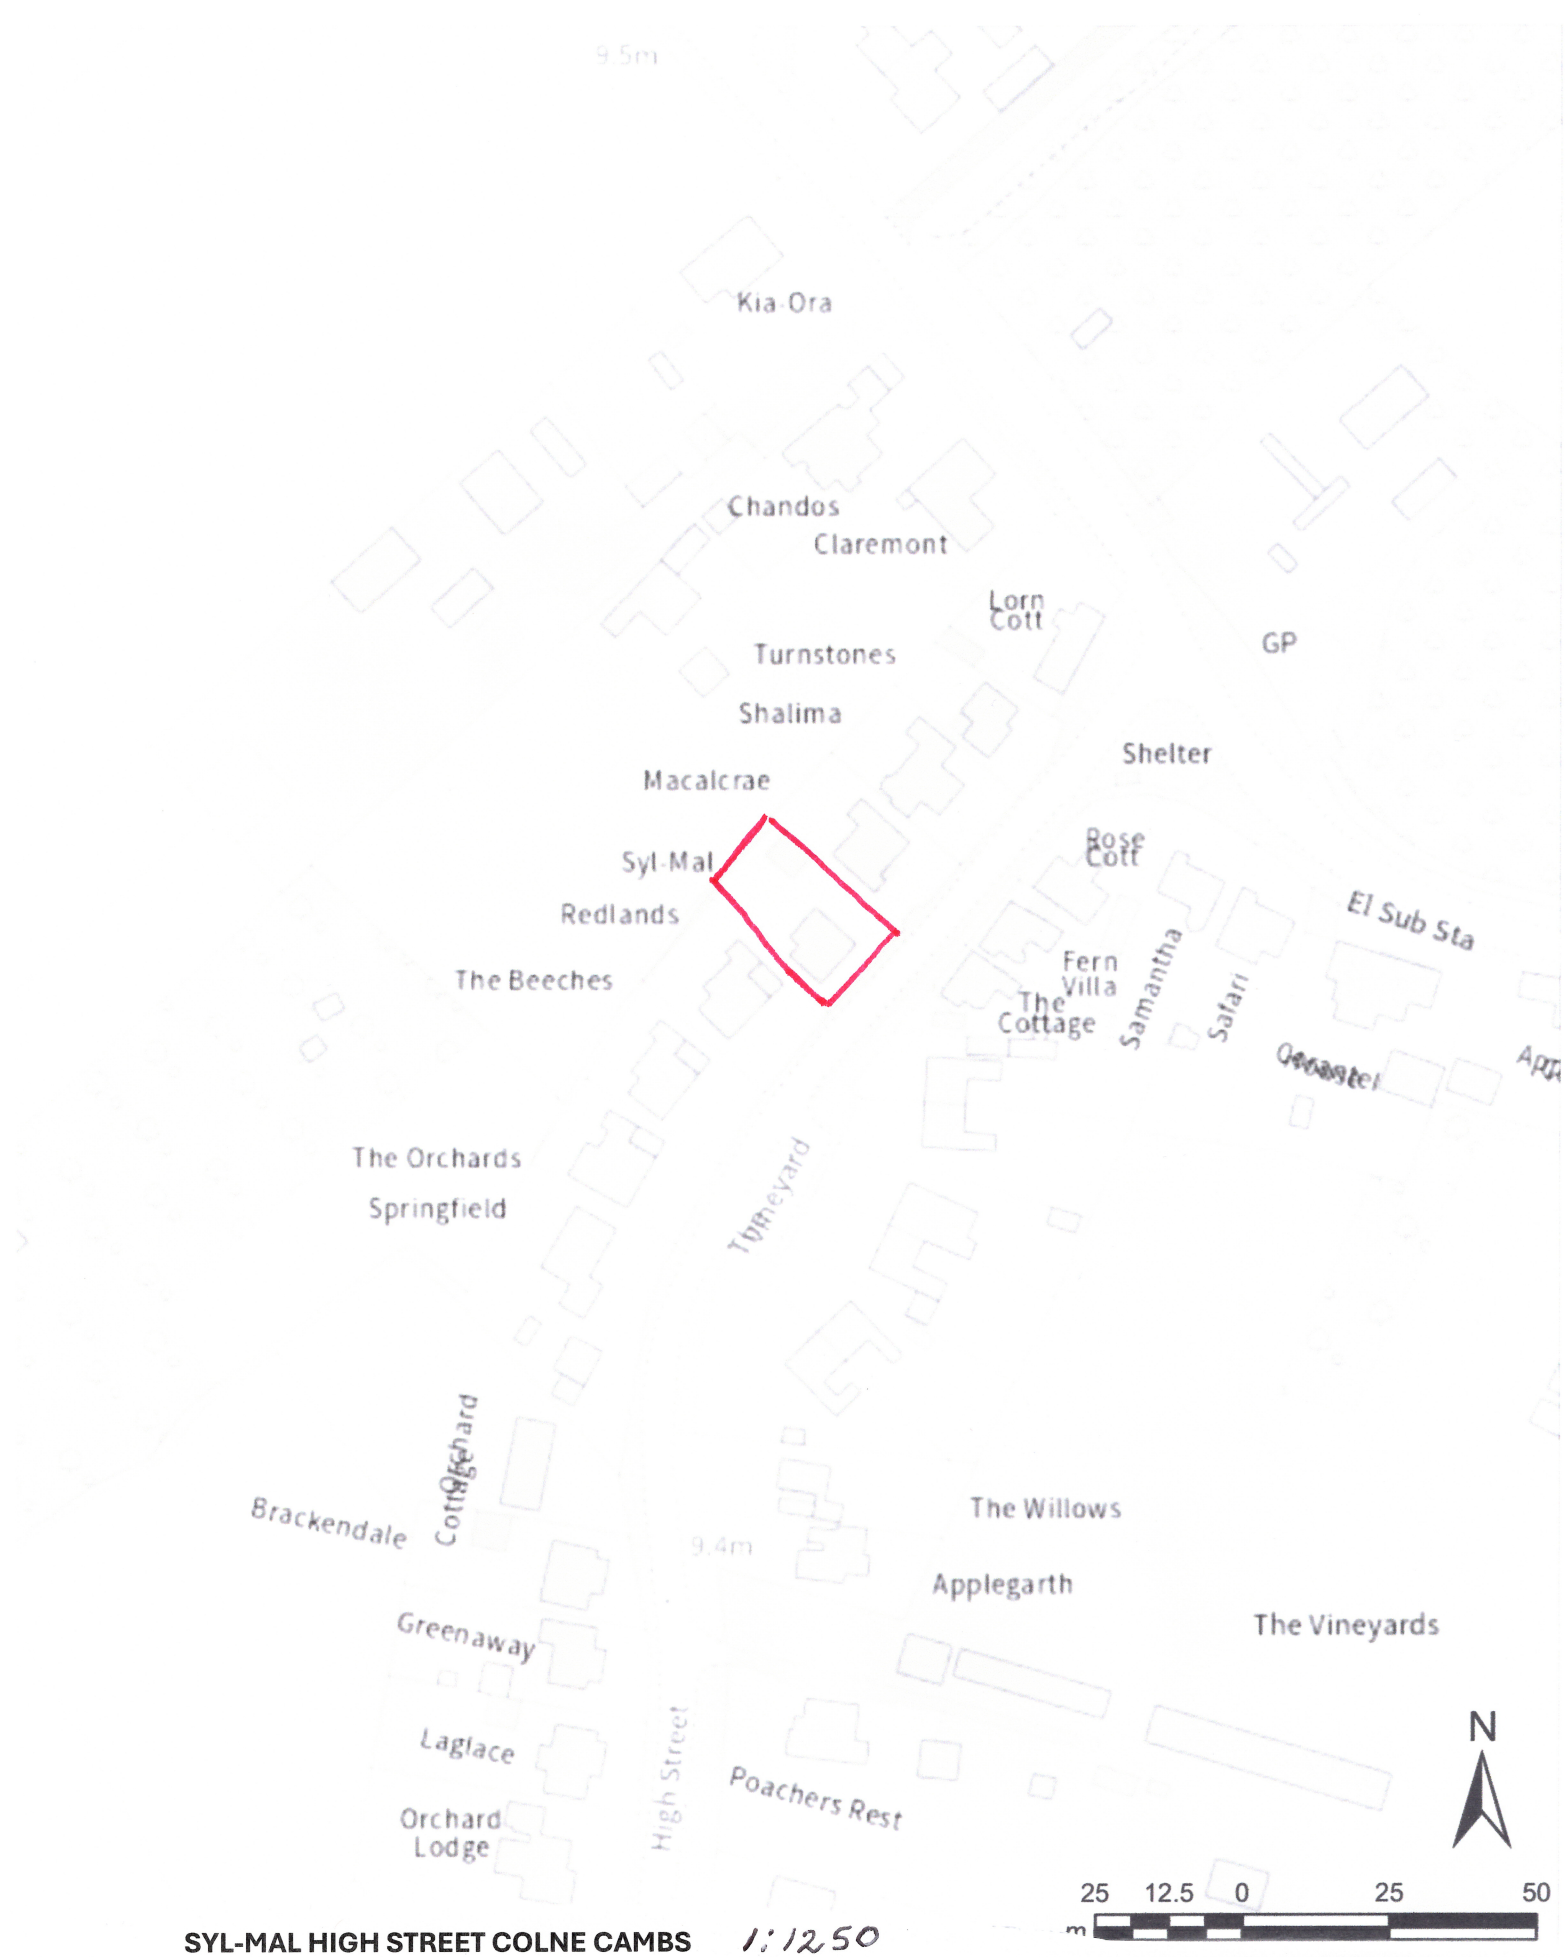


SYL-MAL HIGH STREET COLNE CAMBS 1:1250