

Do not scale drawing. use only figured dimensions. The contractor is responsible for taking and checking all dimensions and angles and report any errors and omissions before carrying out any work.
This drawing must not be copied

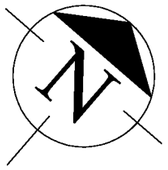

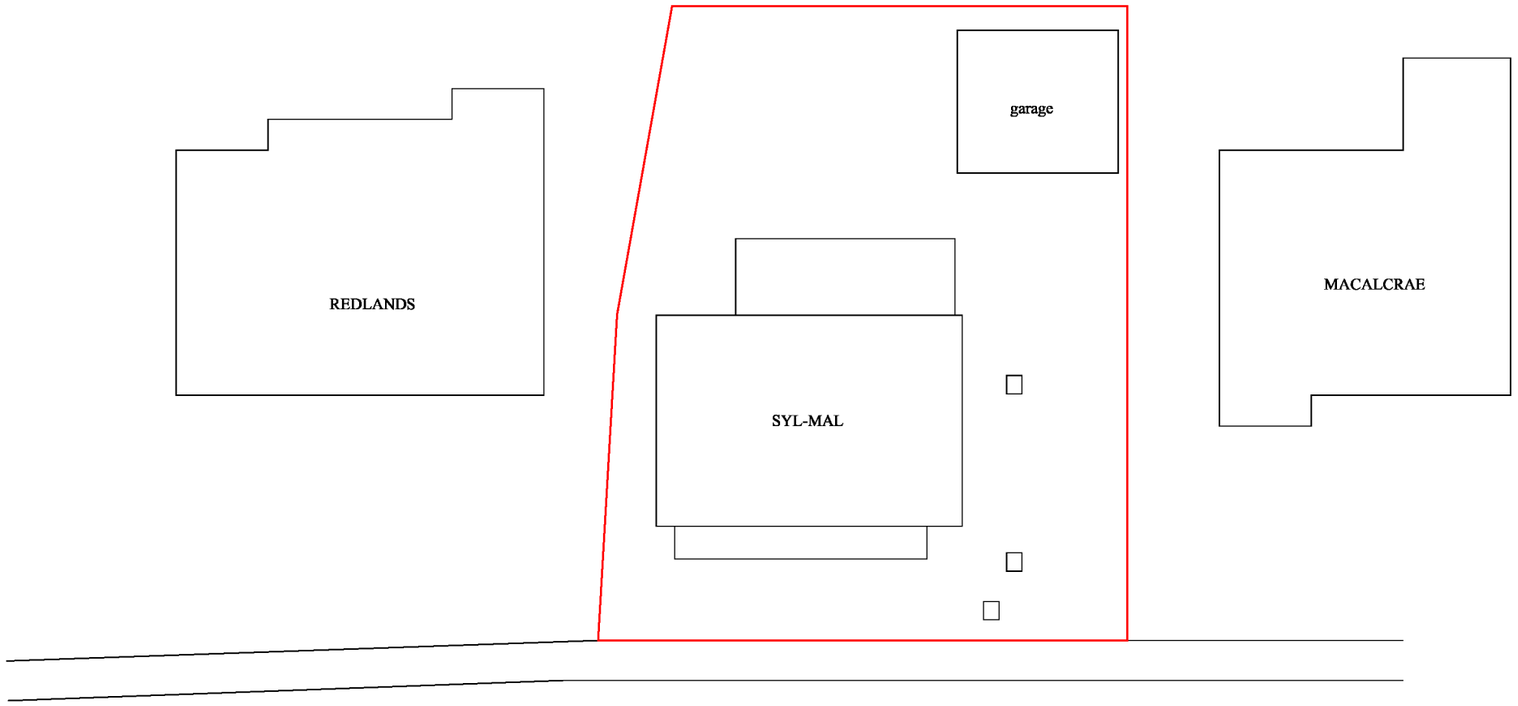

PROJECT Mr & Mrs L Nestor SYL-MAL High Street Colne	TITLE Proposed two storey rear extension And single garage	SCALE 1:200 DRAWN — DATE sep26 CHECKED — DATE DRG.No. CO/100/P2