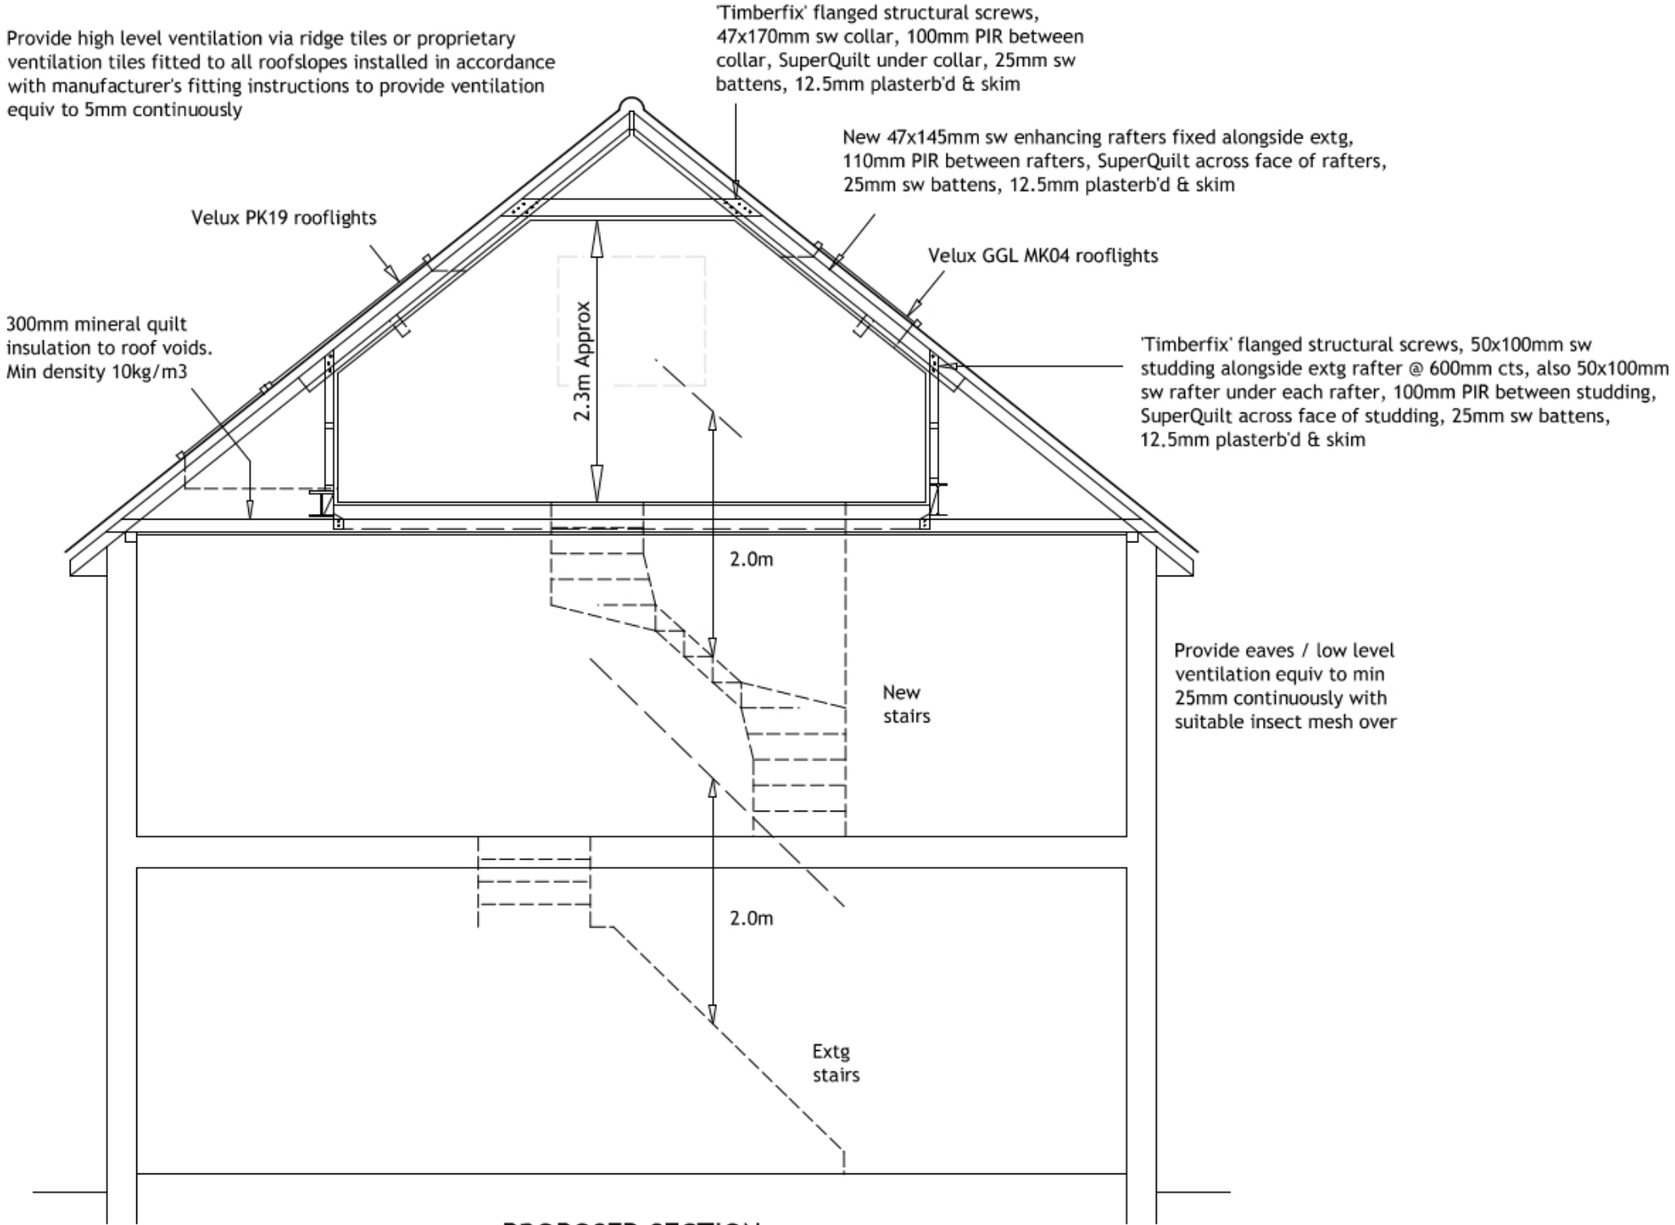

PROPOSED SECTION

0 1m 2m 3m 4m 5m

Scale - 1:50

ST. NEOTS LOFT CONVERSIONS LTD.

Mrs D. LARRAD	
2 Tennis Court Avenue, Huntingdon, Cambs. PE29 1WW	
PROPOSED LOFT CONVERSION	
SCALE : 1:50	Drawing number : 2310 / 05 - 25
DATE : Dec 2024	
BY : A. Lloyd	Revision : 0 / Sheet : A3
SHEET : 4 of 8	

Copyright Adrian Lloyd
All dimensions to be verified on site