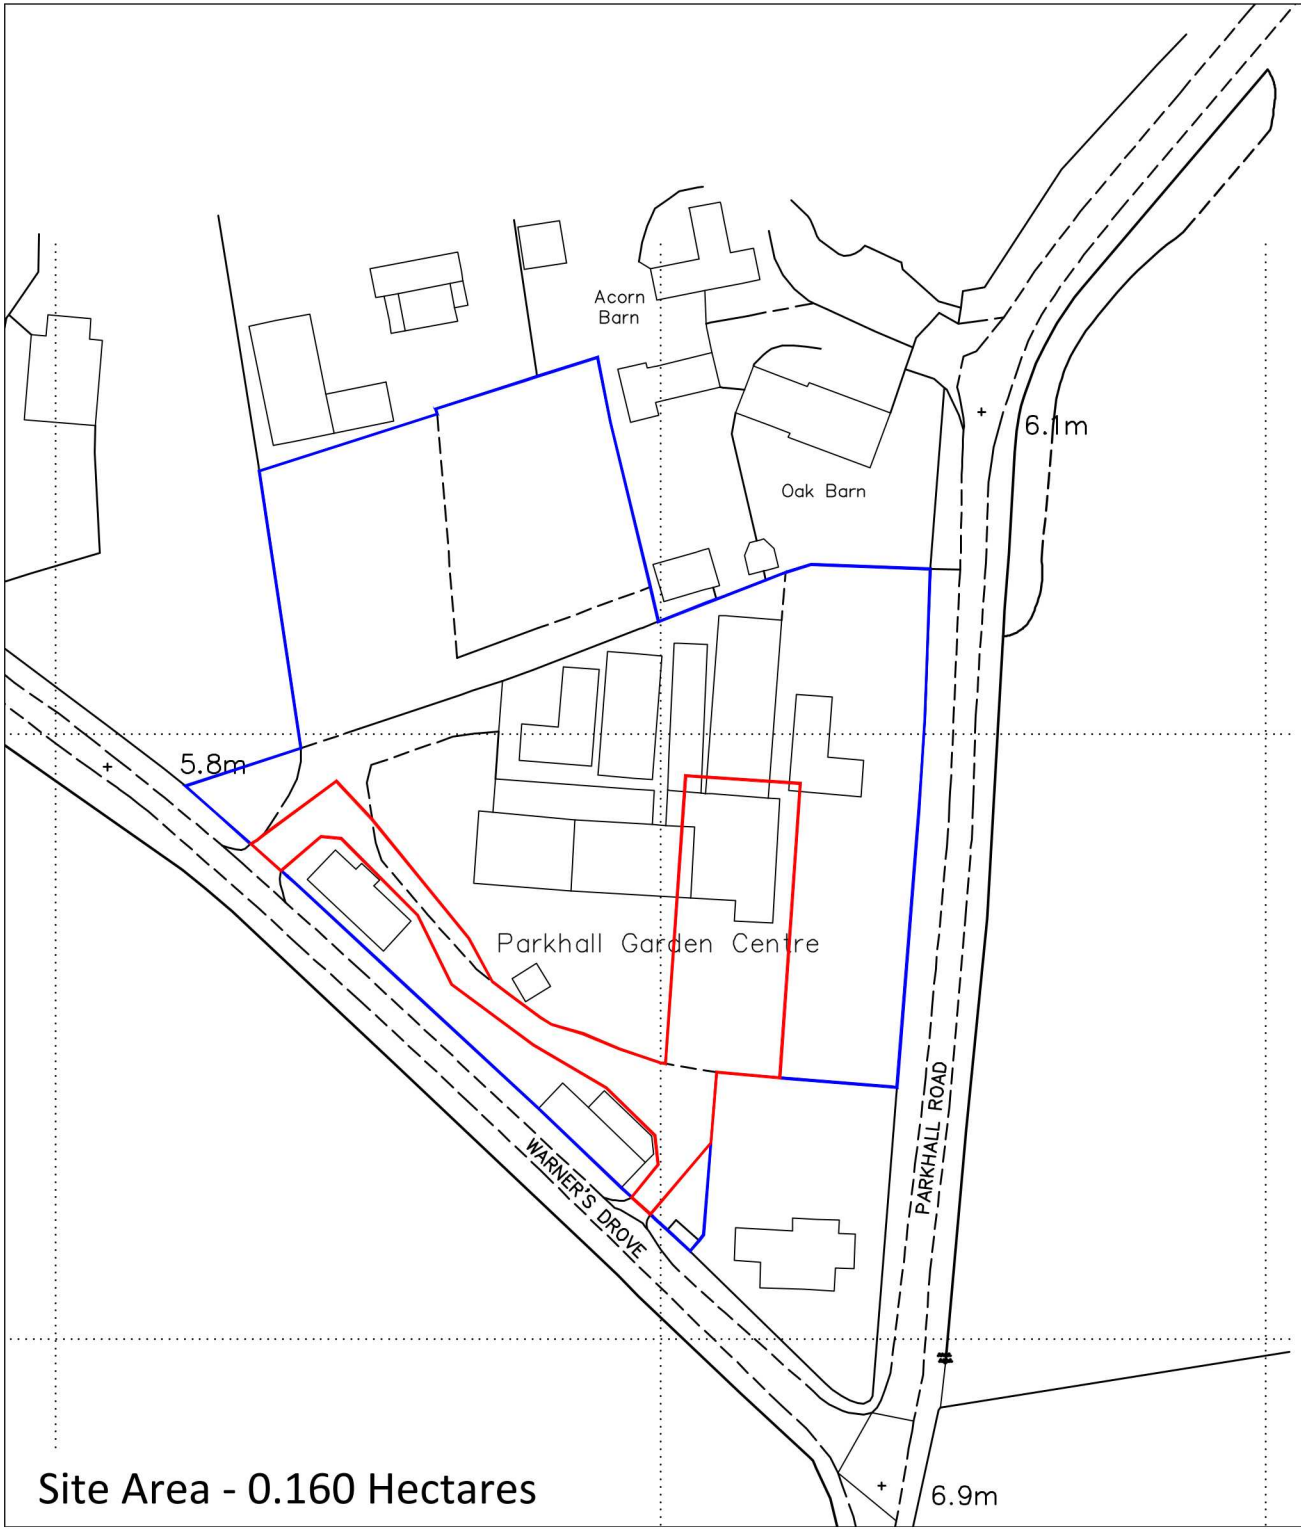

Site Area - 0.160 Hectares

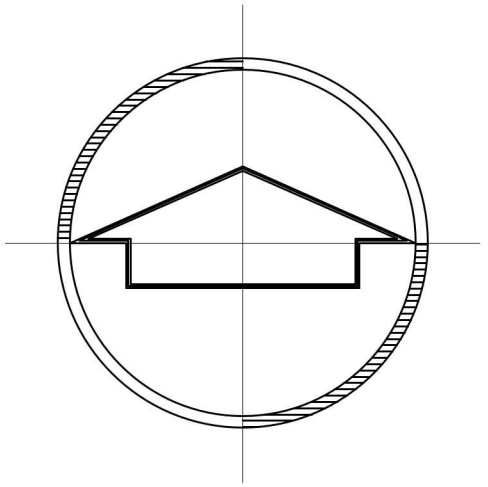

REV	DATE	BY	REVISION NOTES

PROJECT

Proposed Replacement Horticultural Building at Parkhall Garden Centre, Parkhall Road, Somersham, Huntingdon, Cambs, PE28 3HW

CLIENT

Mr J Rigby

DRAWING TITLE

Location Plan

DRAWN BY	SCALE	
CWM	1:1250 @ A4	
DATE	DWG. No.	REV.
14/04/25	25/1001/203	-