
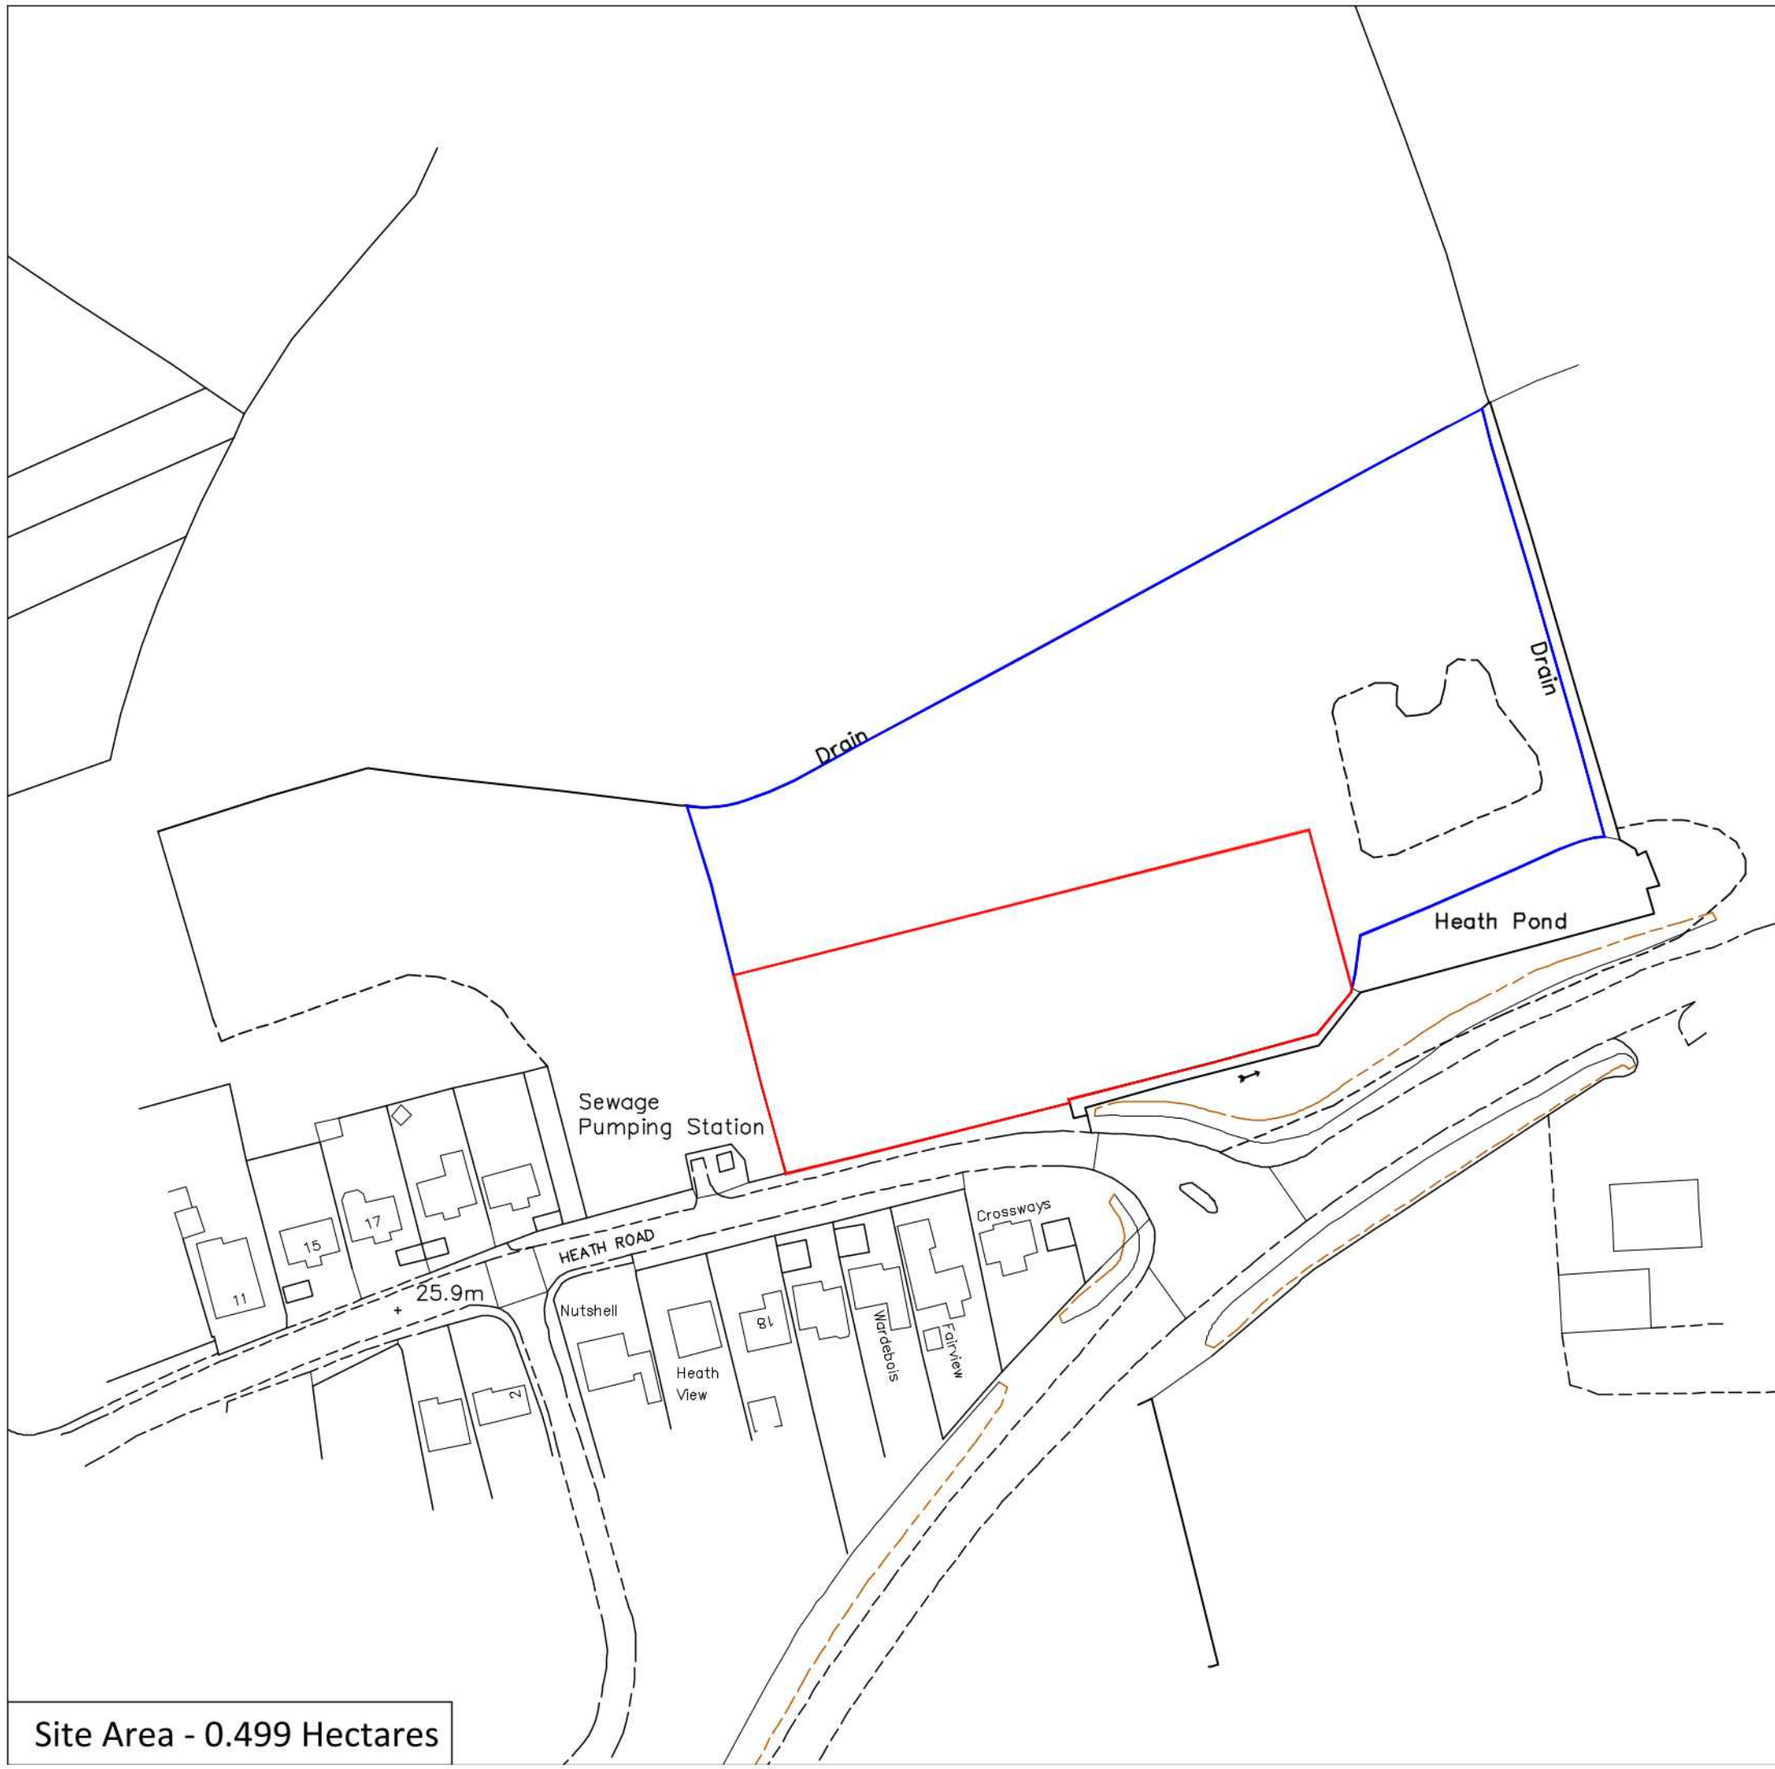



Site Area - 0.499 Hectares

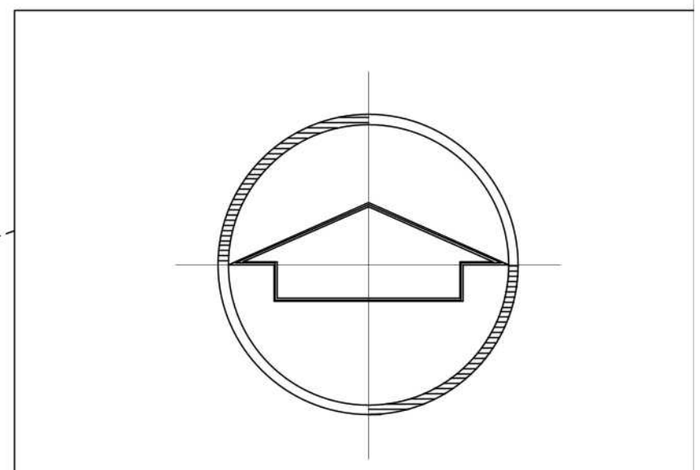

| REV | DATE | BY | REVISION NOTES |
|---|---|---|---|
| A | 27.06.25 | CWM | Updated redline |

PROJECT

Proposed Residential Development at Land at Heath Road,Warboys, Huntingdon, PE28 2TQ

CLIENT

Mr and Mrs S Robinson

DRAWING TITLE

Location Plan

DRAWN BY: CWM

SCALE: 1:1250 @ A3

10m 20 30 40 50 60

DATE: 16/04/25

DWG. No.: 25/1017/201

REV.: -