
This drawing is © copyright protected.

Scale bars (in metres)	Scale
5 10 15 20 25 10 35 40 45 50	1:500

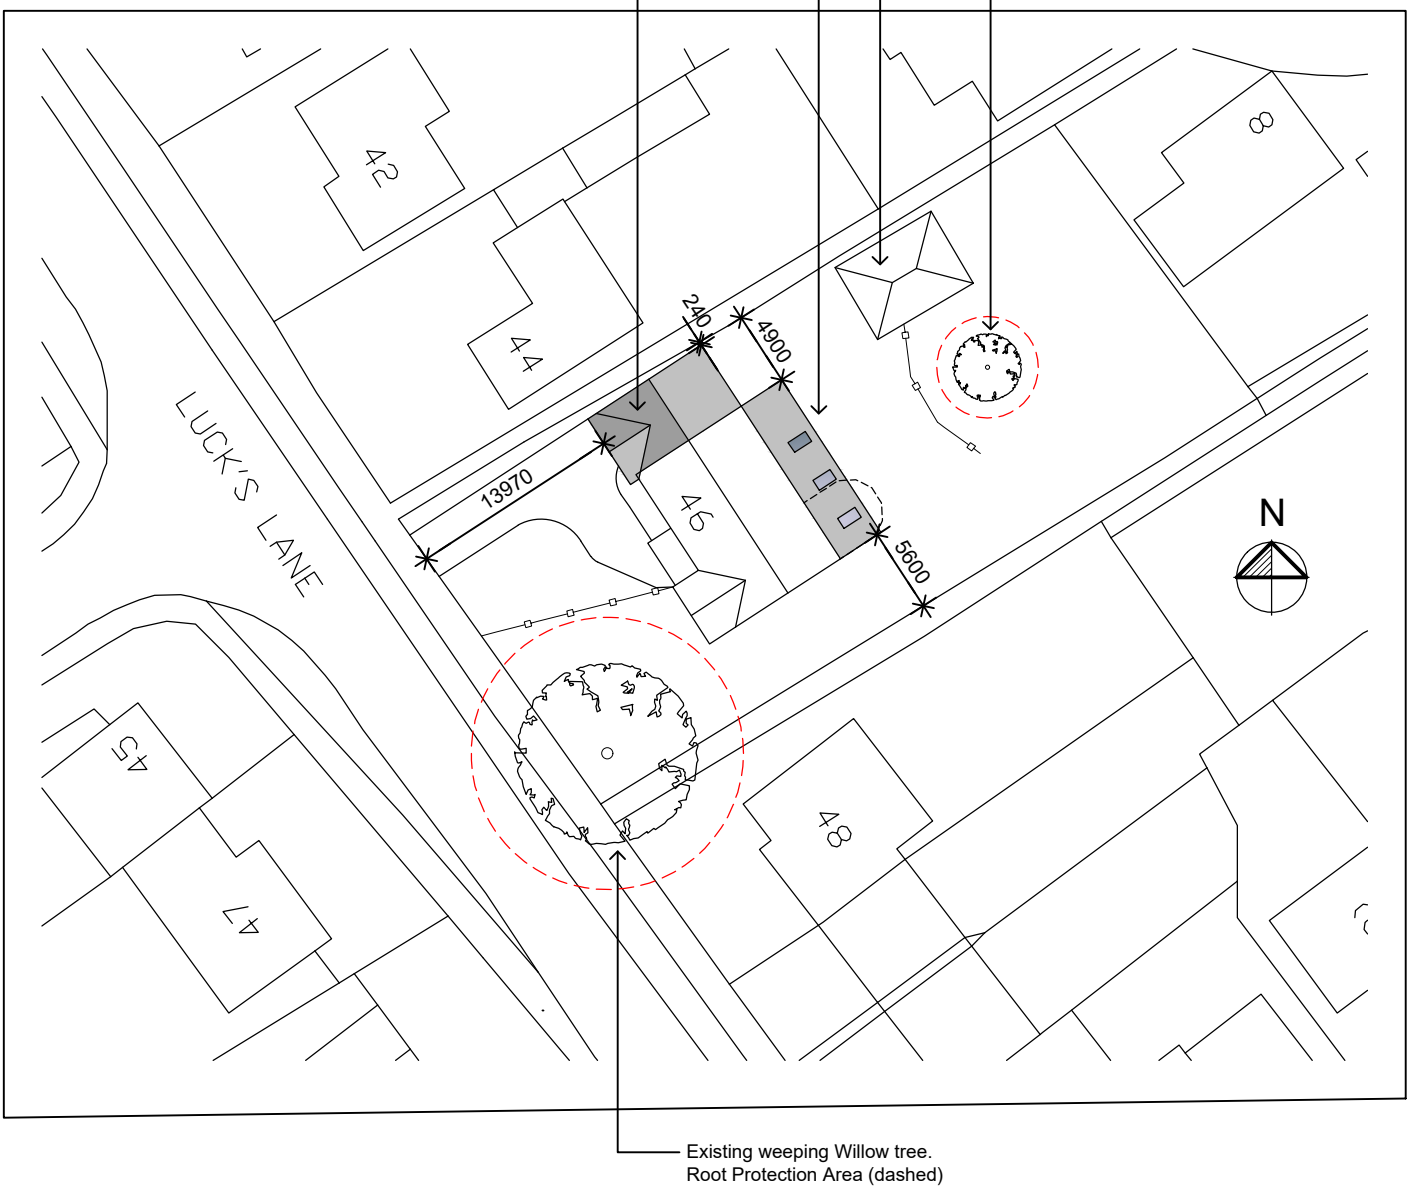

KEY	
	Heras fencing for the duration of the construction works to ensure no storage of materials to RPA - refer to drawing JLG990/TPP

Rev A - 12.2.25 - JG - Tree info added

JLG Design .co.uk
Architectural CAD Services

8 Tennyson Place
Eaton Ford
St. Neots
Cambridgeshire
PE19 7LL
Tel: 01480 218440

Project:	Drawing:		Drawing no:
Proposed Extension to 46 Lucks Lane, Buckden, St Neots, PE19 5TQ.	Block Plan	This drawing should not be scaled other than for planning purposes. All dimensions to be checked on site.	JLG990/03
Drawn by: JG	Scale: 1:500	Date: 1.10.24	Revision A