
DO NOT SCALE UNCONTROLLED COPY WHEN PRINTED

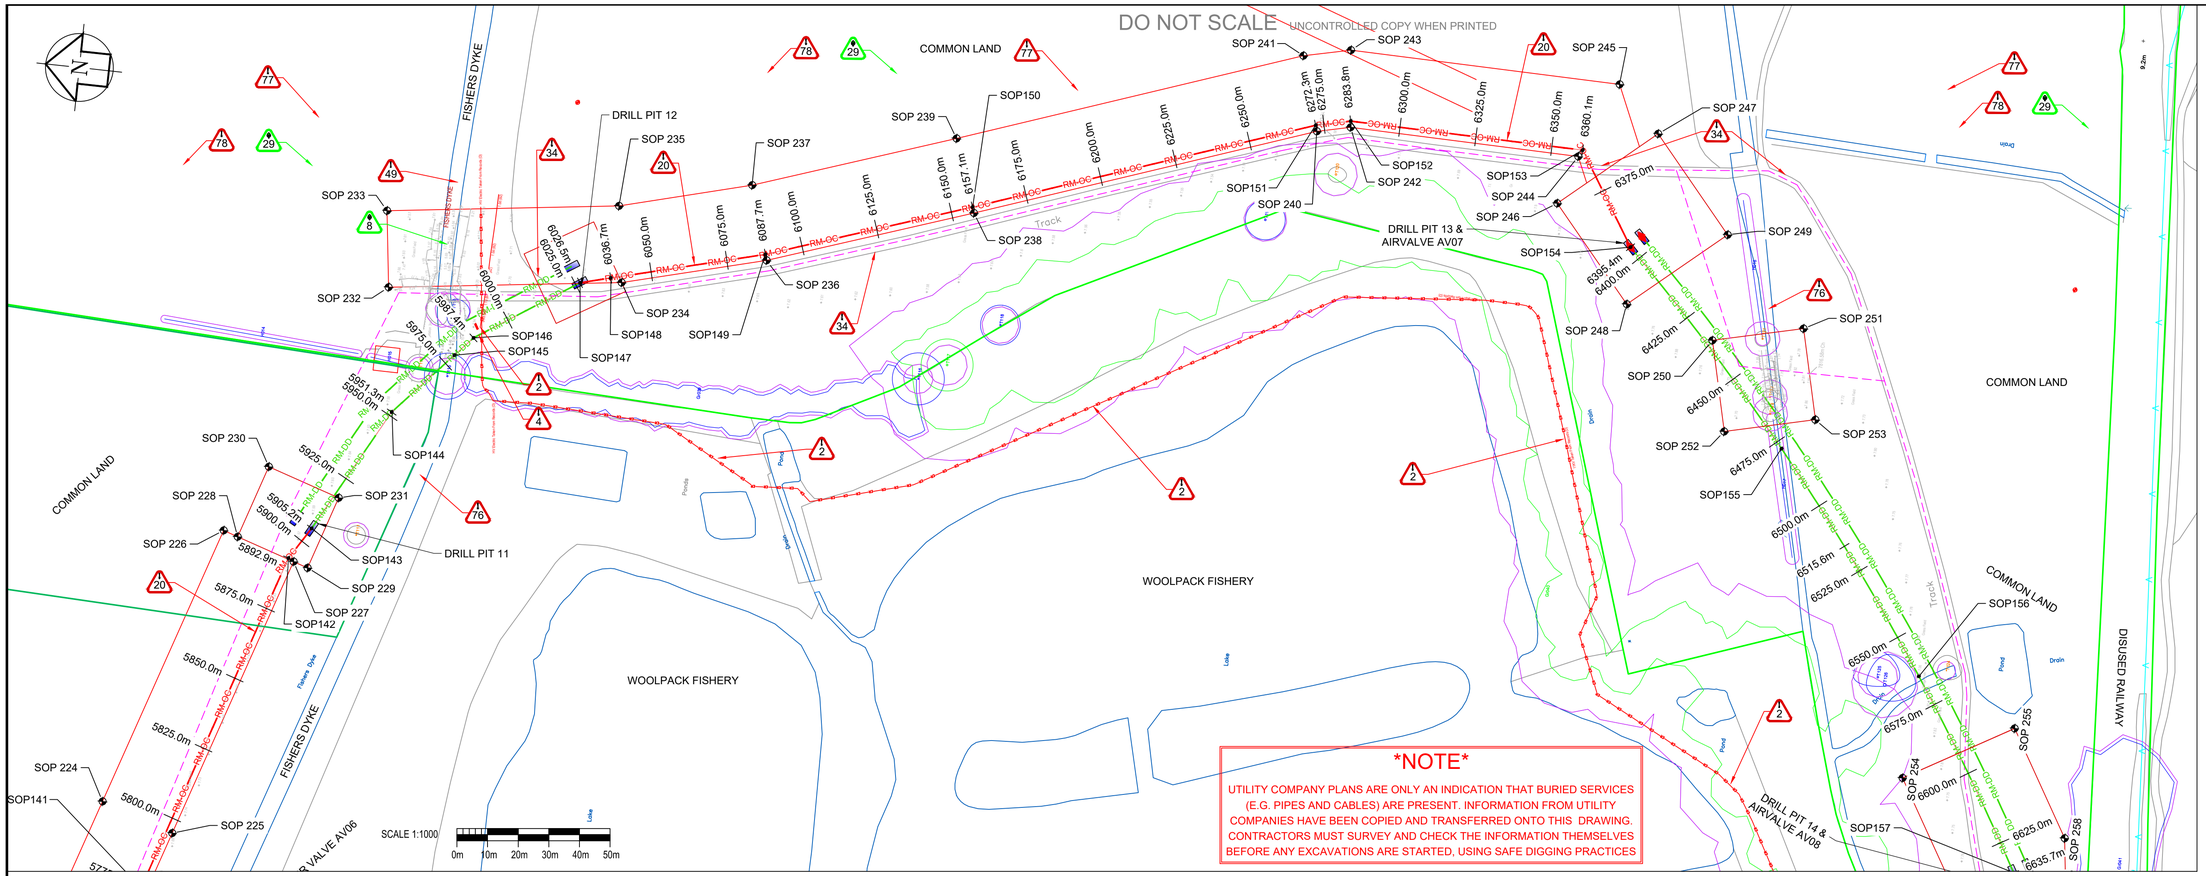

NOTE

UTILITY COMPANY PLANS ARE ONLY AN INDICATION THAT BURIED SERVICES (E.G. PIPES AND CABLES) ARE PRESENT. INFORMATION FROM UTILITY COMPANIES HAVE BEEN COPIED AND TRANSFERRED ONTO THIS DRAWING. CONTRACTORS MUST SURVEY AND CHECK THE INFORMATION THEMSELVES BEFORE ANY EXCAVATIONS ARE STARTED, USING SAFE DIGGING PRACTICES

KEY TO PROPOSED FOUL RISING MAIN SERVICES

- RM-OC — RISING MAIN BY OPEN CUT
- RM-DD — RISING MAIN BY DIRECTIONAL DRILL
- ACCESS
- AIR VALVE
- LAUNCH AND RECEPTION PIT
- COMPOUND/WORKING AREA/ PIPE LAYDOWN AREA
- TRIAL HOLE
- SETTING OUT POINT
- TREE ROOT PROTECTION AREA
- COMMON LAND

KEY TO EXISTING SERVICES (SURVEYED)


- E — UNDERGROUND ELECTRIC

KEY TO EXISTING SERVICES (FROM RECORDS)

- ER — UNDERGROUND ELECTRIC

KEY TO EXISTING AW SERVICES (FROM GTECH)

- WATER MAIN DECOM.

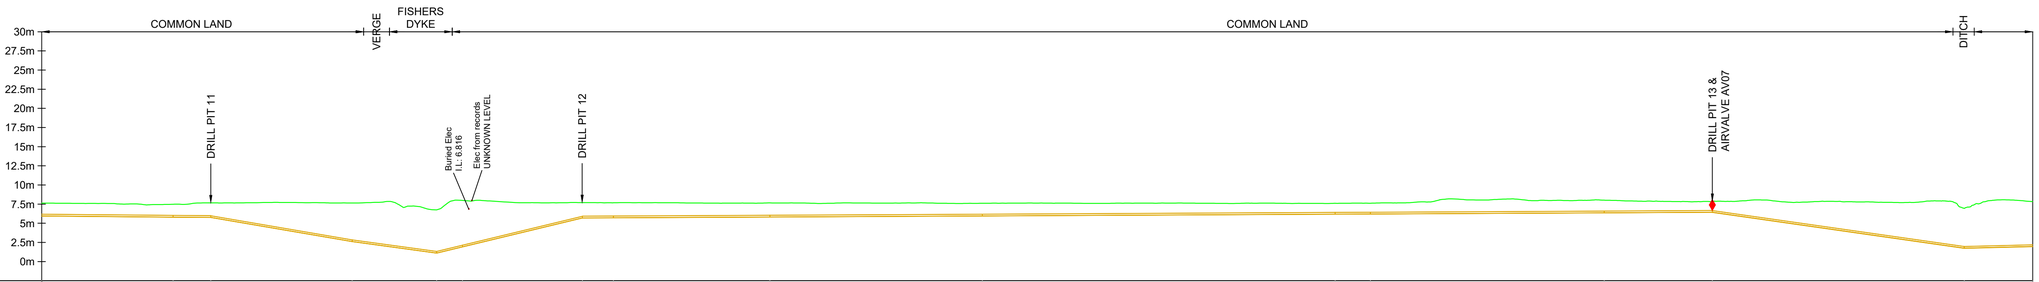

| | | |