

DO NOT SCALE UNCONTROLLED COPY WHEN PRINTED

NOTE

UTILITY COMPANY PLANS ARE ONLY AN INDICATION THAT BURIED SERVICES (E.G. PIPES AND CABLES) ARE PRESENT. INFORMATION FROM UTILITY COMPANIES HAVE BEEN COPIED AND TRANSFERRED ONTO THIS DRAWING. CONTRACTORS MUST SURVEY AND CHECK THE INFORMATION THEMSELVES BEFORE ANY EXCAVATIONS ARE STARTED, USING SAFE DIGGING PRACTICES

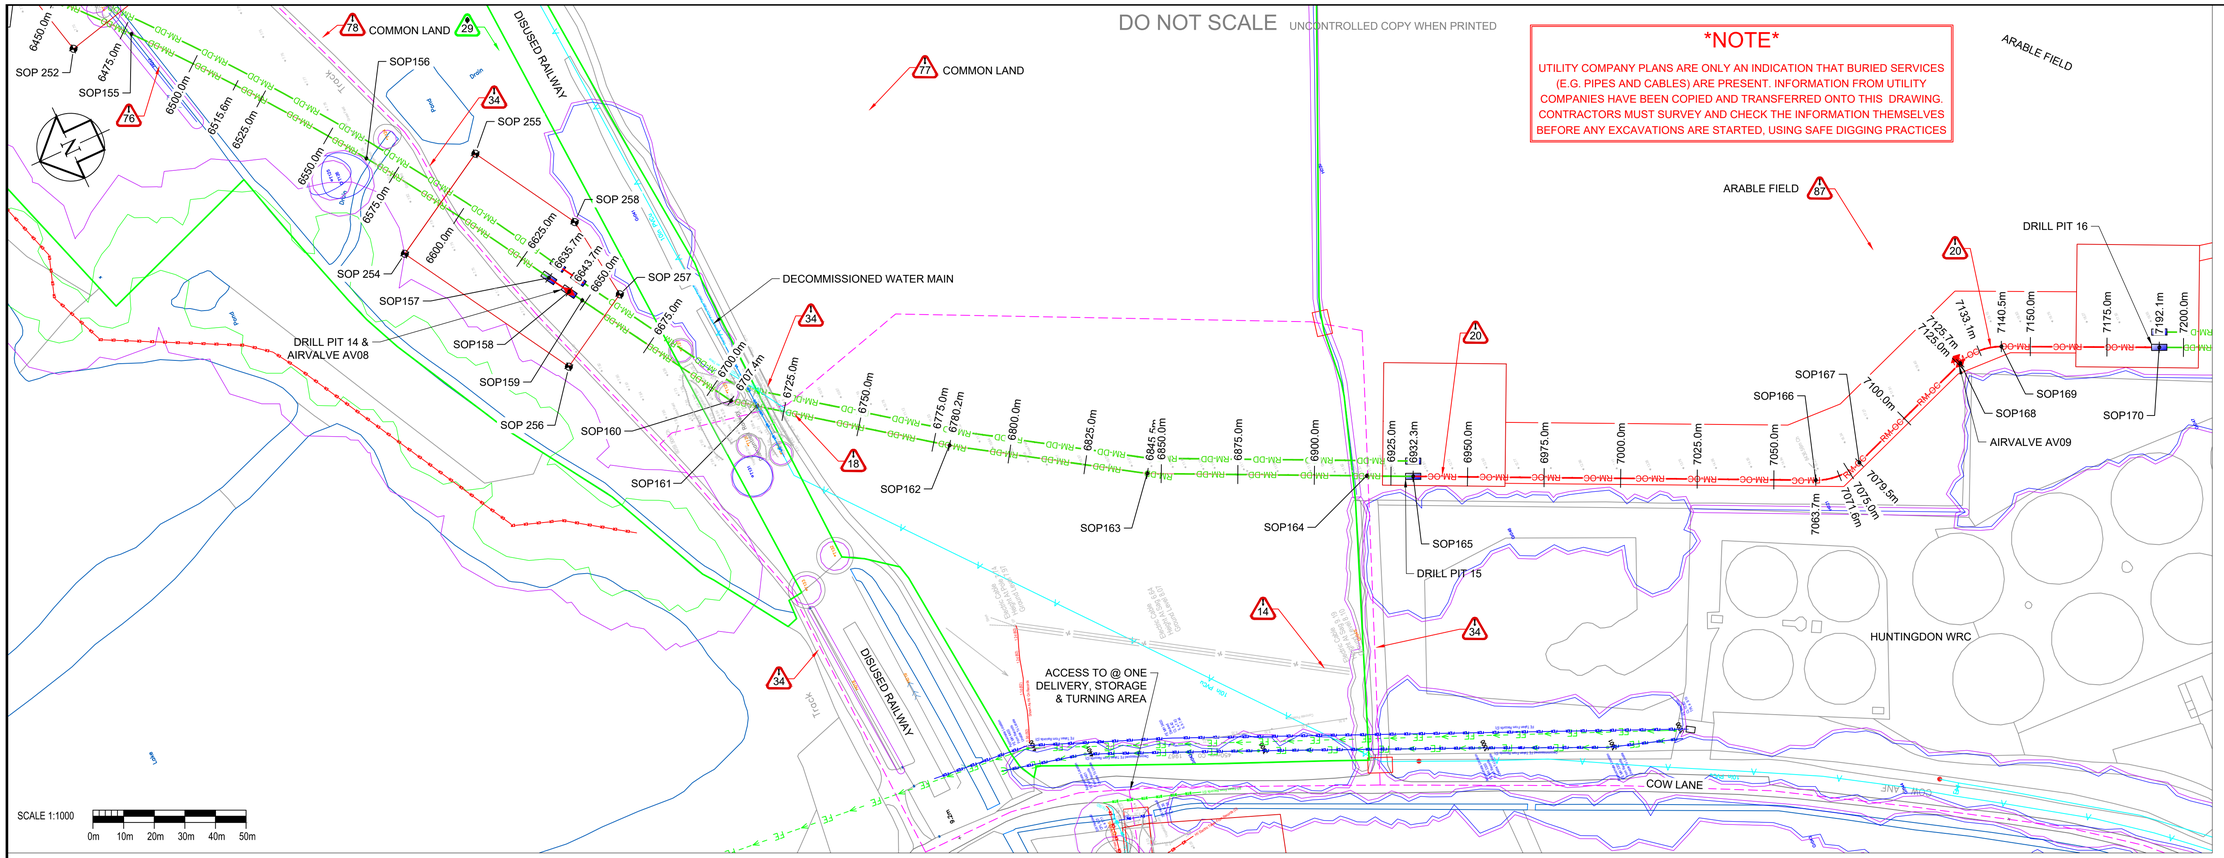

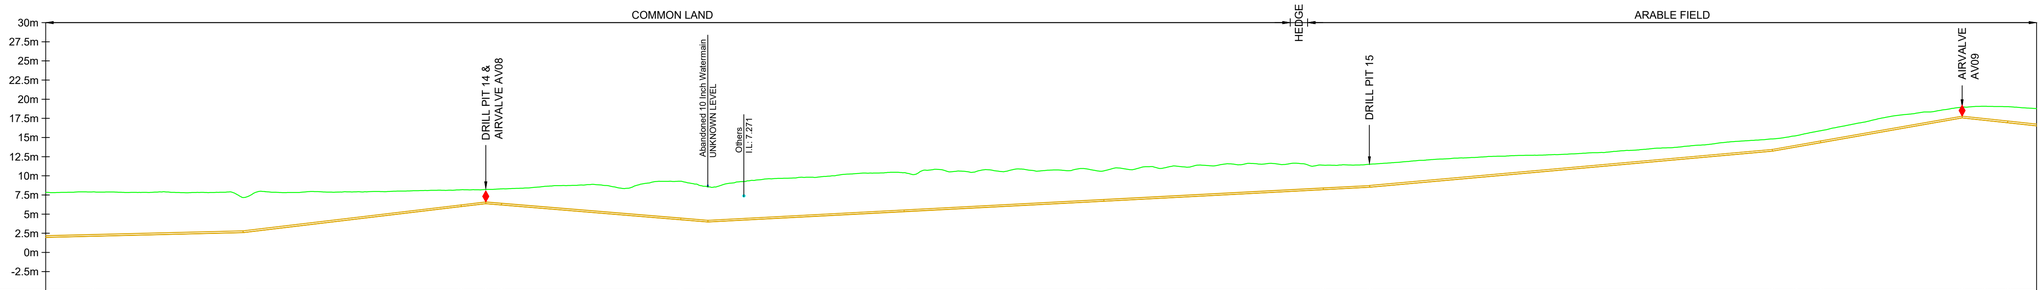

| | | |