

0 1 M

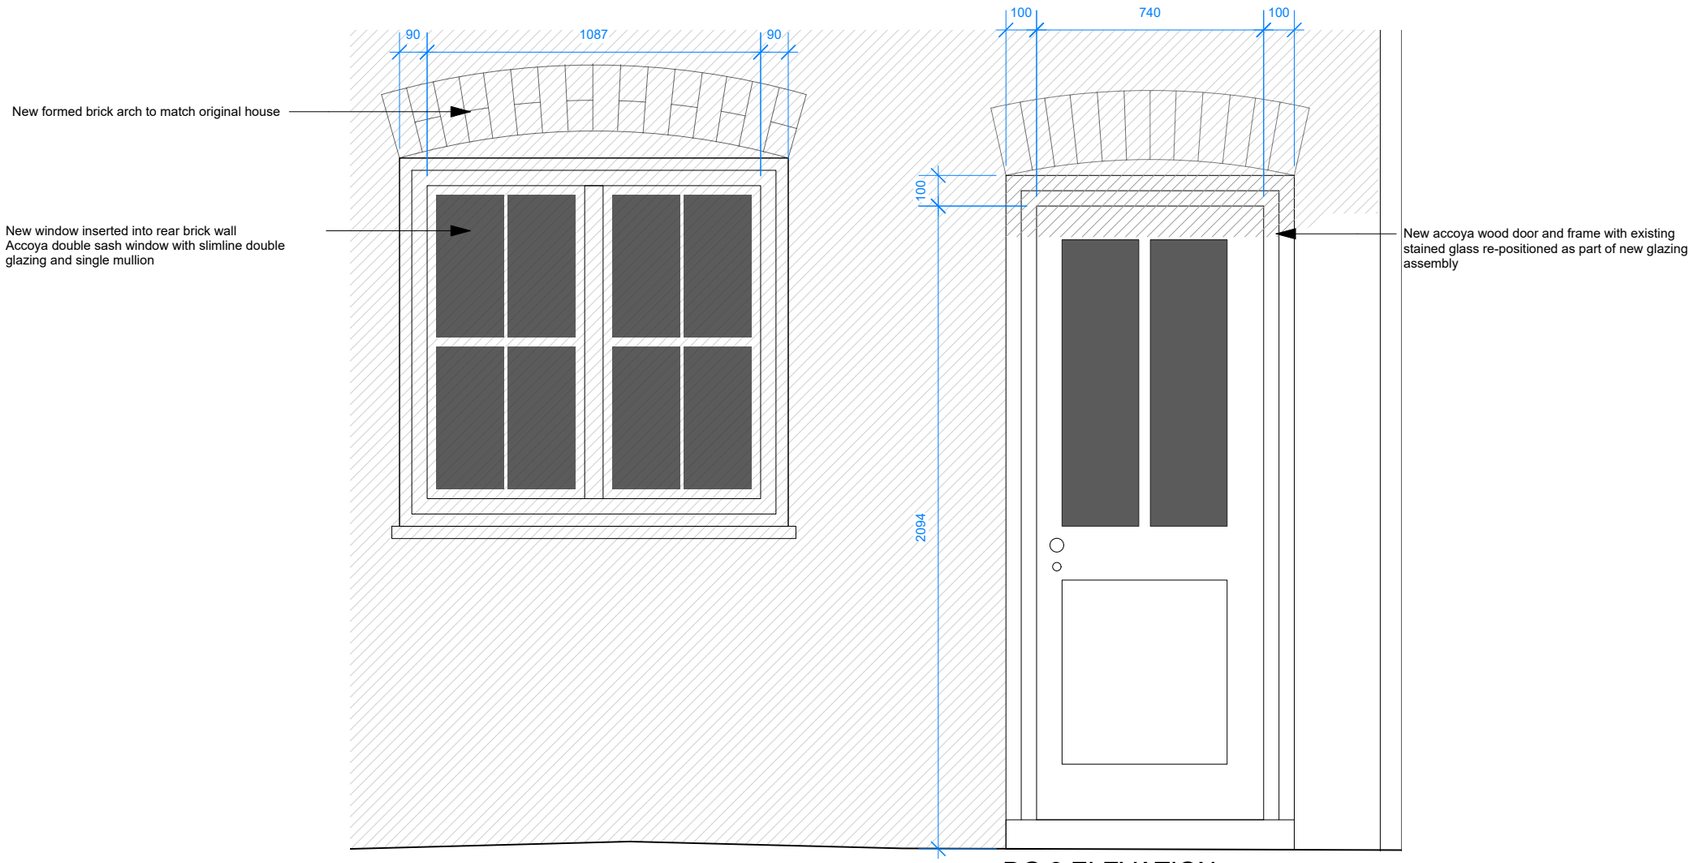

WG.7 ELEVATION

DG.3 ELEVATION

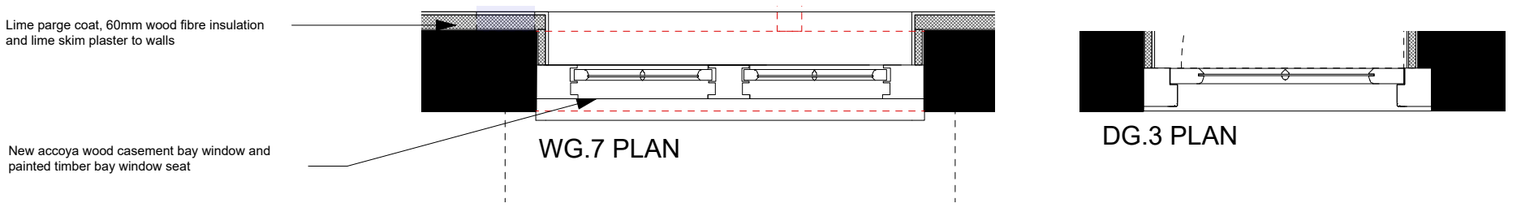

WG.7 PLAN

DG.3 PLAN

CONDITION SURVEY AND NOTES ON REPAIRS

WG.7 is a new window opening on the rear elevation.

DG.3 is an existing timber part-glazed rear door that has suffered from multiple alterations and is in poor condition. The door will be replaced with a new accoya wood door with the original stained glass to be fitted as part of a double glazed assembly within the new door.

In this location, replacing the existing part glazed door constitutes an acceptable loss of historic fabric, given this is in the Victorian extension, and the rather ordinary character of the door to be replaced.

Signed: .....
(Suitably qualified joiner)

ARRANGEMENT FOR WINDOWS/DOORS:
- WG.7
- DG.3

Rev No.	Date.	Notes.
-	19/12/24	DISCHARGE OF CONDITION 4 24/00441/LBC

Do not scale from this drawing. Verify all dimensions on site. Drawing should be read in conjunction with information from all other design consultants and contractors. All drawings in digital format are for reference only. If in doubt ask.

LKA
Liz King Architects Ltd
reg.no: 15945257
tel: 07896 111441 email: liz@lkarch.co.uk
website: www.lkarch.co.uk

Project: Broom Lodge, Hemingford Grey

Drawing Title: Window Schedule WG.7 and DG.3

5/12/24 Date	1:20@A3 Scale and sheet size	
03 Job no.	A-5029 Drawing Number	- Rev

LBC CONDITIONS DISCHARGE