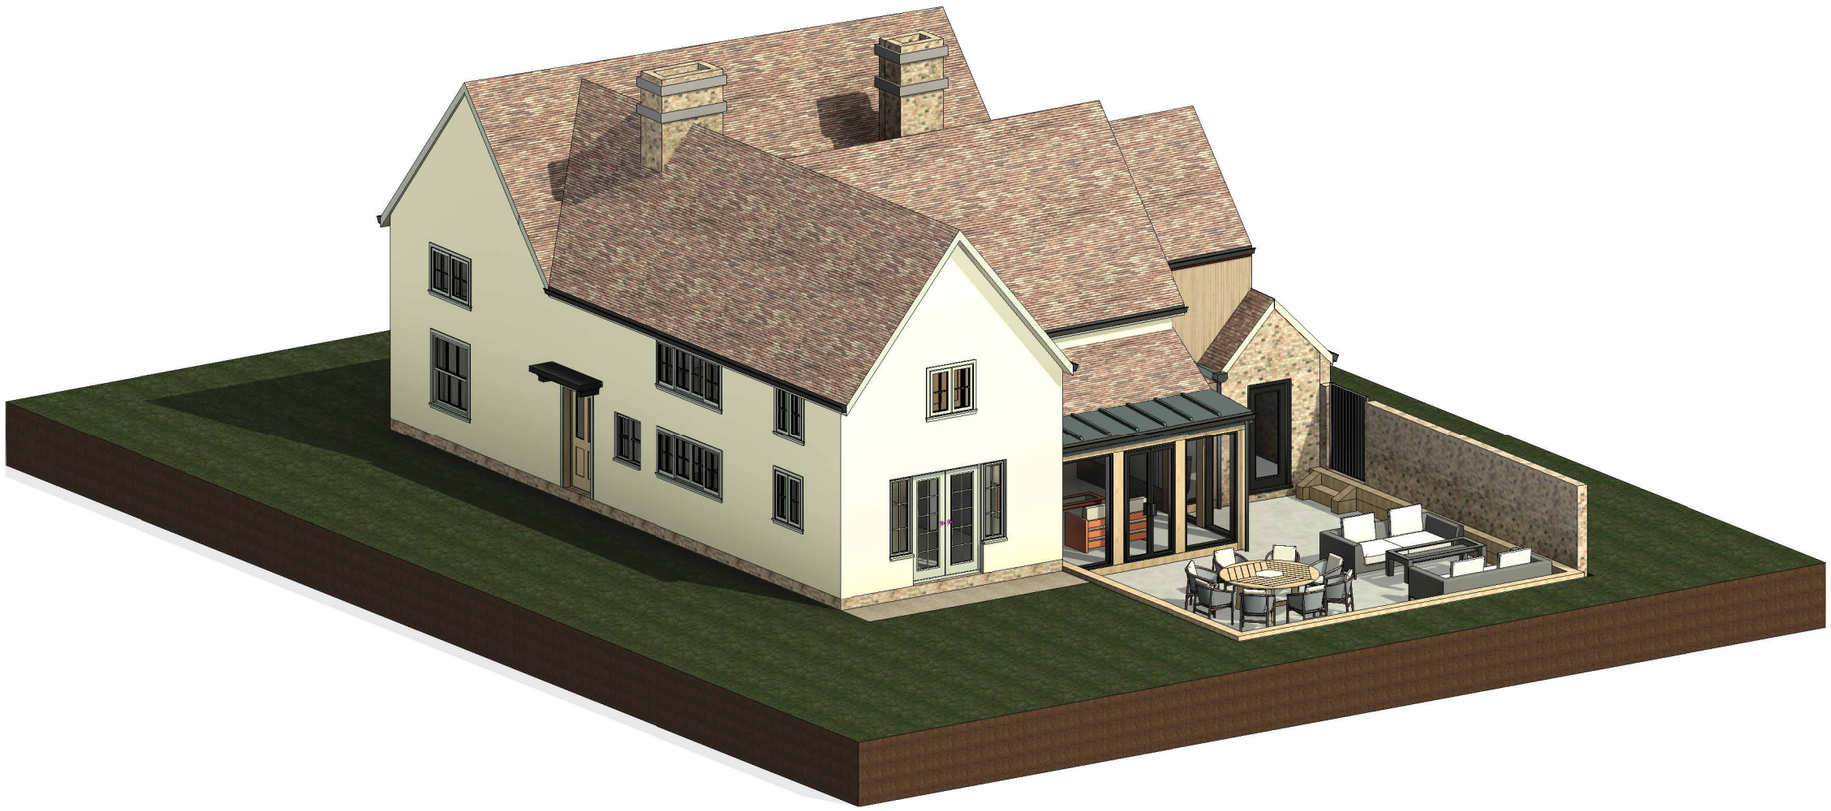


Proposed 3D View 2

General Notes:

1. Do not scale drawings. Use figured dimensions only. EXCEPT FOR THE PURPOSES OF PLANNING.
2. All dimensions to be verified on site prior to commencement of work.
3. Any errors or omissions on drawings to be reported to ELBC in writing immediately.
4. Drawing copyright The English Listed Building Company.

Issued for: Planning Approval

Revision Schedule

Rev.	Note.	Date.	Init.

THE ENGLISH LISTED

T: 01480 301600 E: info@englishlisted.com W: www.englishlisted.com

The English Listed Building Company, 17 West Street, St Ives, Cambridgeshire, PE27 5PL

Drawing Title:	Proposed 3D View 2
Client:	Mr & Mrs Wilson
Project Number:	084
Project:	Manor Farm, Church Road, Catworth, Cambridgeshire, PE28 0PA
Date:	September 2024
Scale:	
Paper Size:	A3
Drawn / Checked:	TPM / FS

Drawing Number: 251

Revision: