
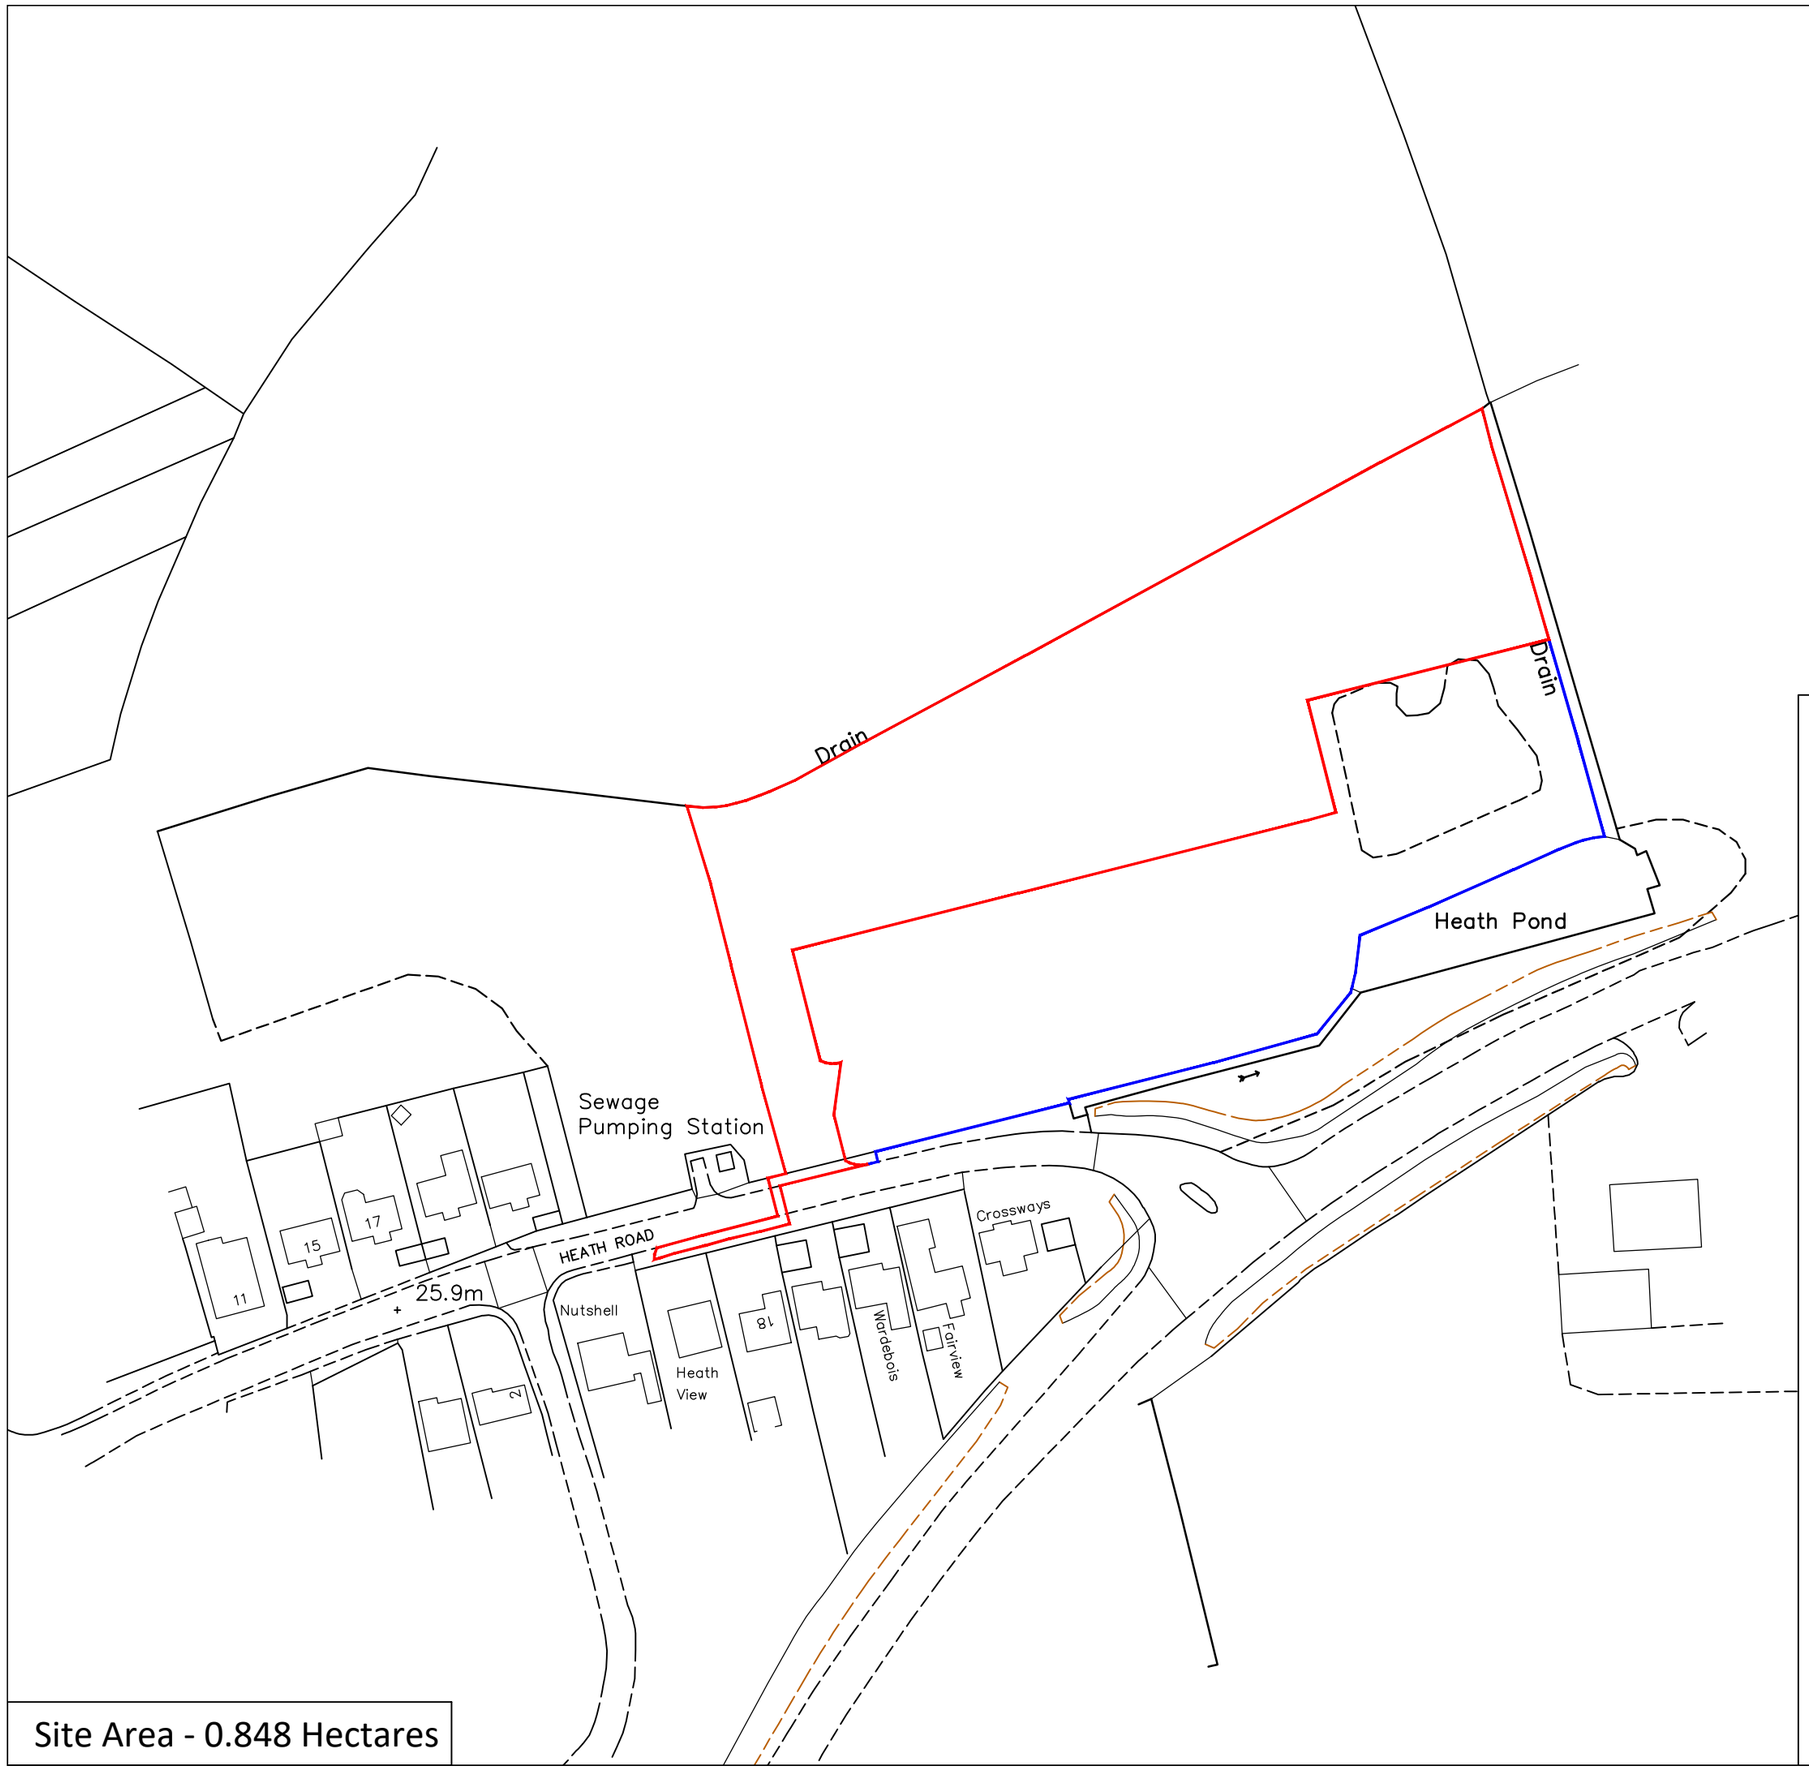


Site Area - 0.848 Hectares

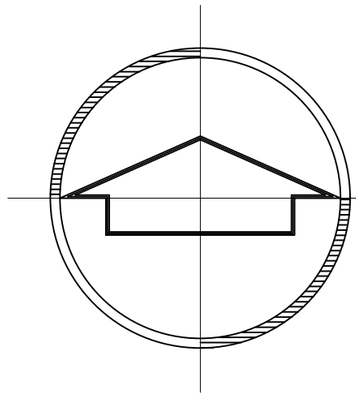

REV DATE REVISION NOTES

PROJECT
Proposed Residential Development at Land at Heath Road,Warboys, Huntingdon, PE28 2TQ

CLIENT
Mr and Mrs S Robinson

DRAWING TITLE
Location Plan

DRAWN BY
CWM

SCALE
1:1250 @ A3
10m 20 30 40 50 60

DATE
29/10/26

DWG. No.
25/1017a/201

REV.
-